


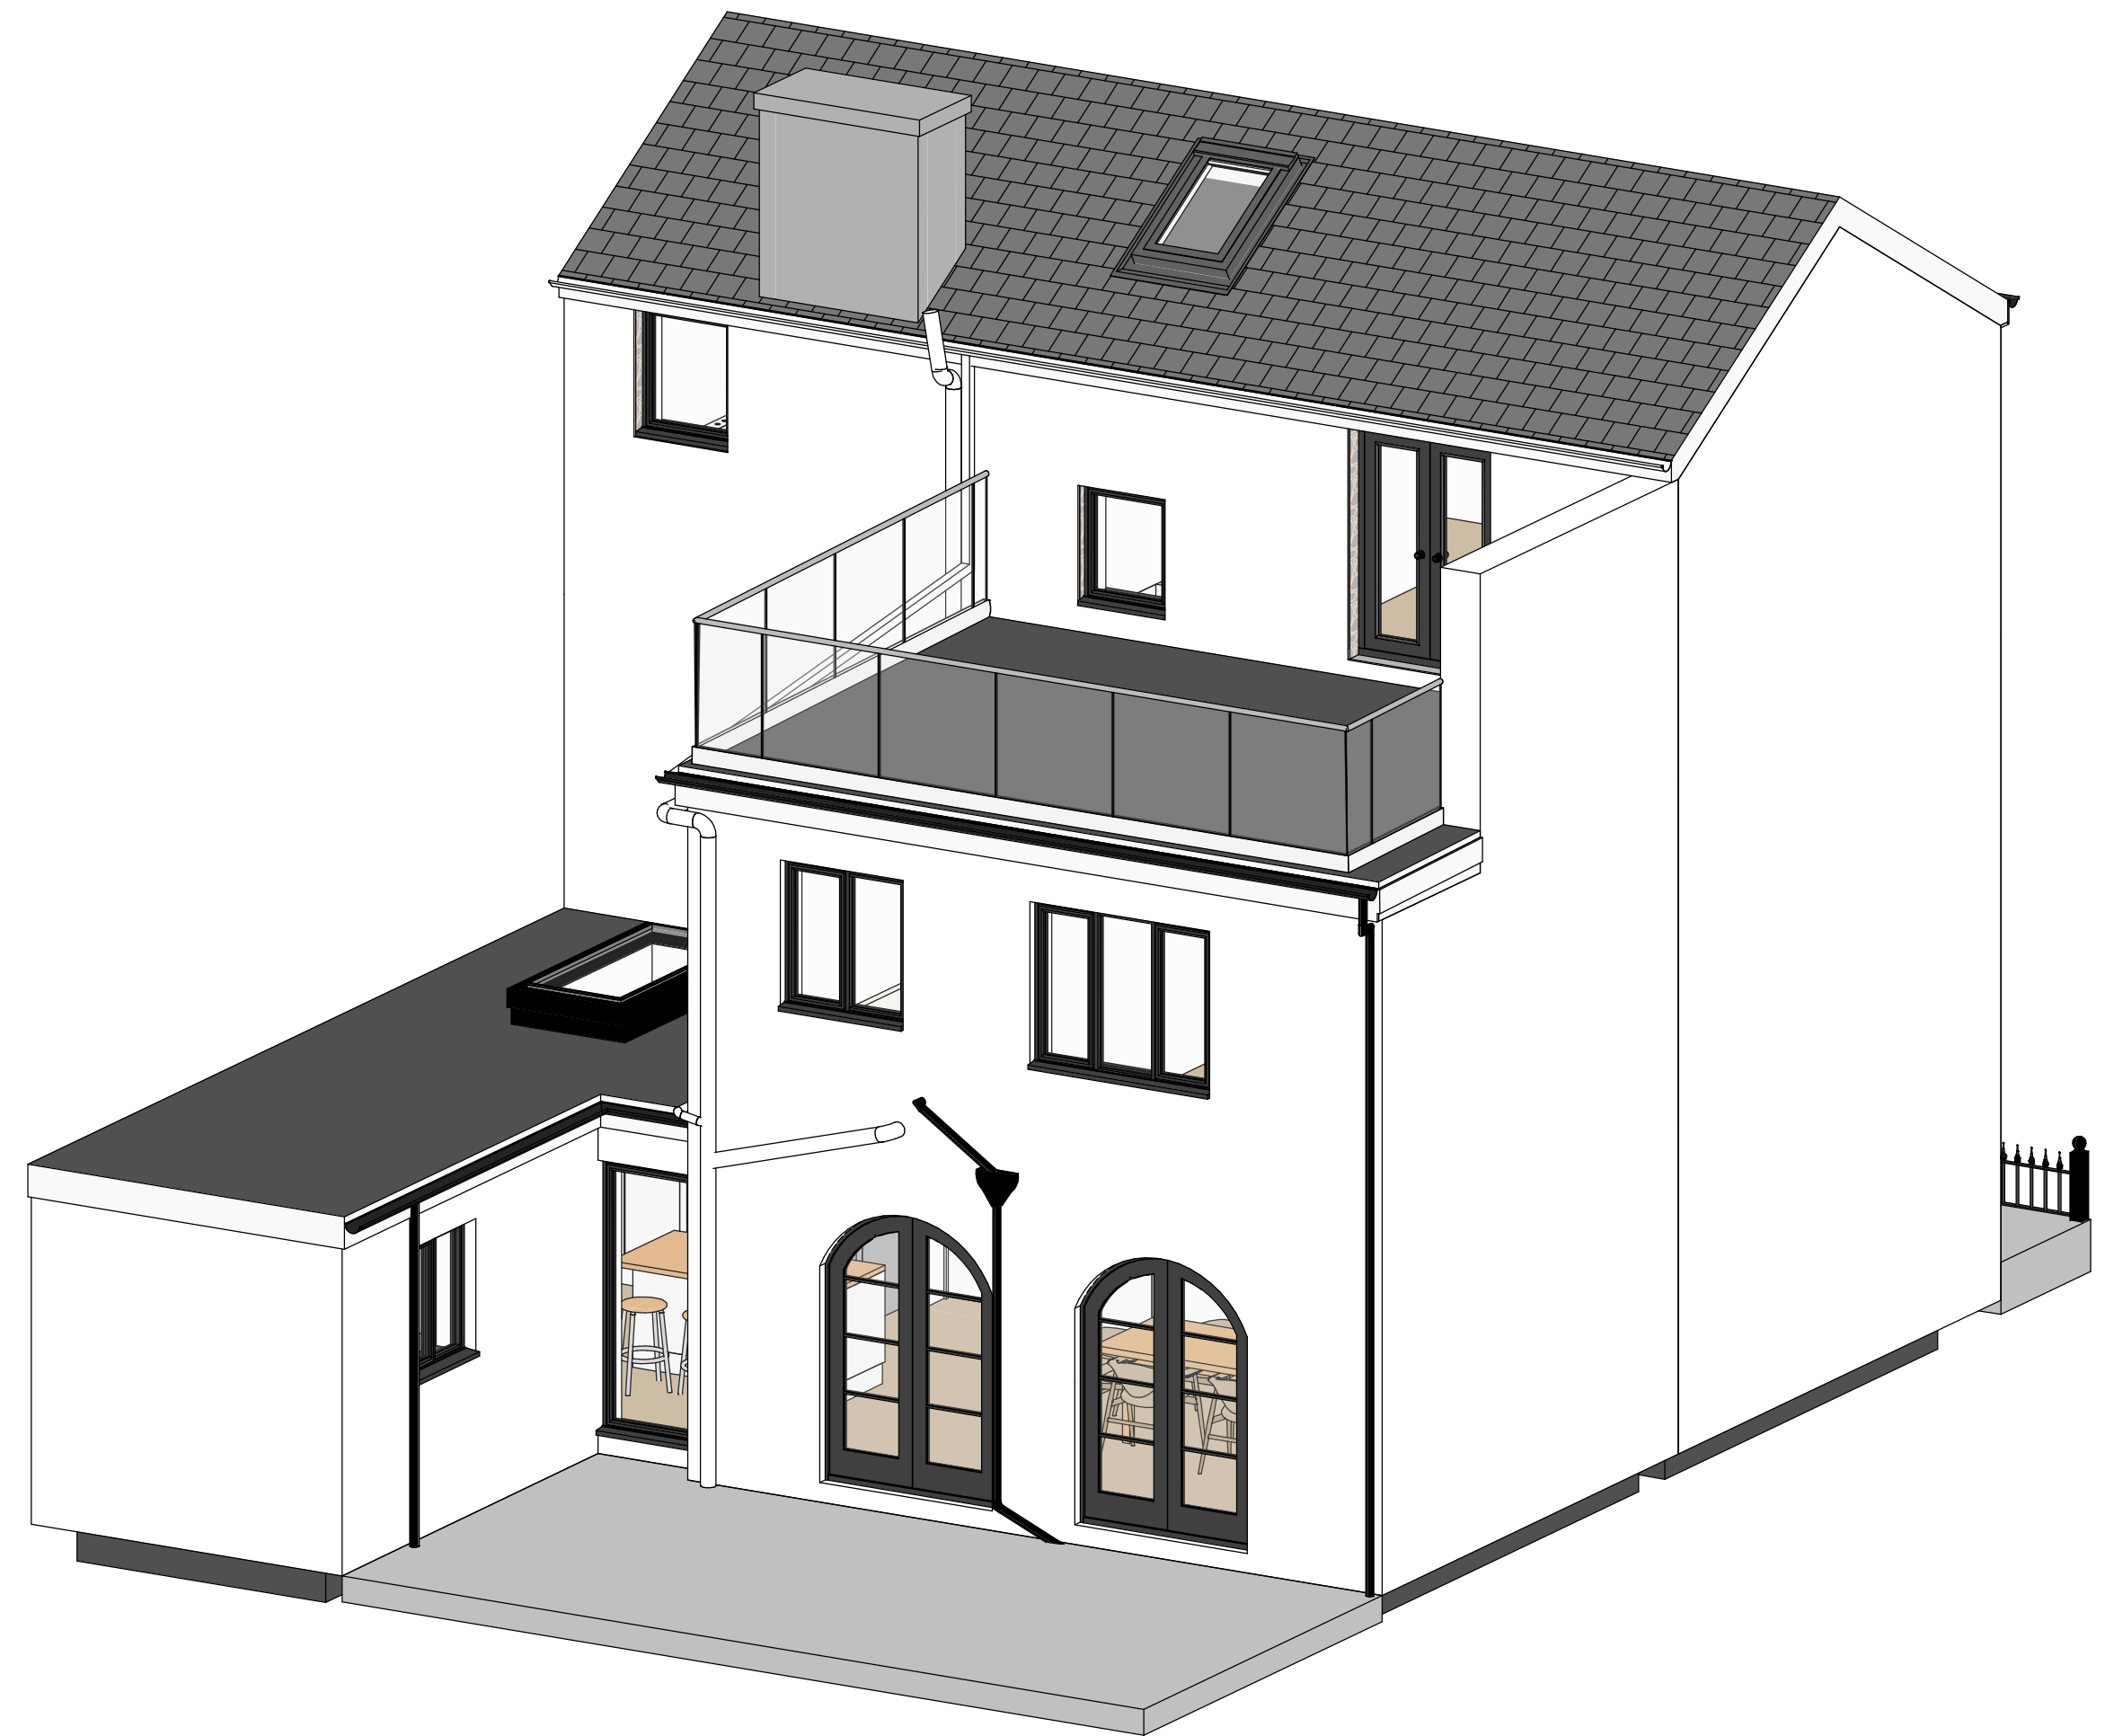

1 3D View 1



2 3D View 2



4 3D View 4



3 3D View 3



5 3D View 5

All dimensions must be checked on site and not scaled from this drawing, apart from by Local Authority.

No work is to be commenced until full Planning Permission/ Building Regulations have been approved and any conditions discharged. Any work started prior to approval is entirely at clients' contractors risk.

The contractor is responsible for taking and checking all levels, dimensions etc, prior to ordering materials and starting work. Any discrepancies are to be reported back to Coastline Architects prior of commencement of works.

Drawings have been produced for Planning Permission/ Building Regulations submissions only and do not constitute full working drawings.

A 15.07.2026 Downpipes added

REV DATE DESCRIPTION



Contact: 01903 357 047
info@coastlinearchitects.com
www.coastlinearchitects.com

CLIENT Mr & Mrs Beaulieu

SITE ADDRESS 4 WARWICK PLACE
WORTHING, BN11 3EU

PROJECT TITLE PROPOSED EXTERNAL
ALTERATIONS TO DWELLING, AND
PROPOSED CARPORT

DRAWING TITLE PROPOSED 3D

STATUS Planning

DATE 15th Jul 2026 DRAWN BY EL

SCALE @A1 CHECKED BY EL

DRAWING NO. A-P-203 REV A