Proposed Garden Room Block/Site Plan (edged in black)

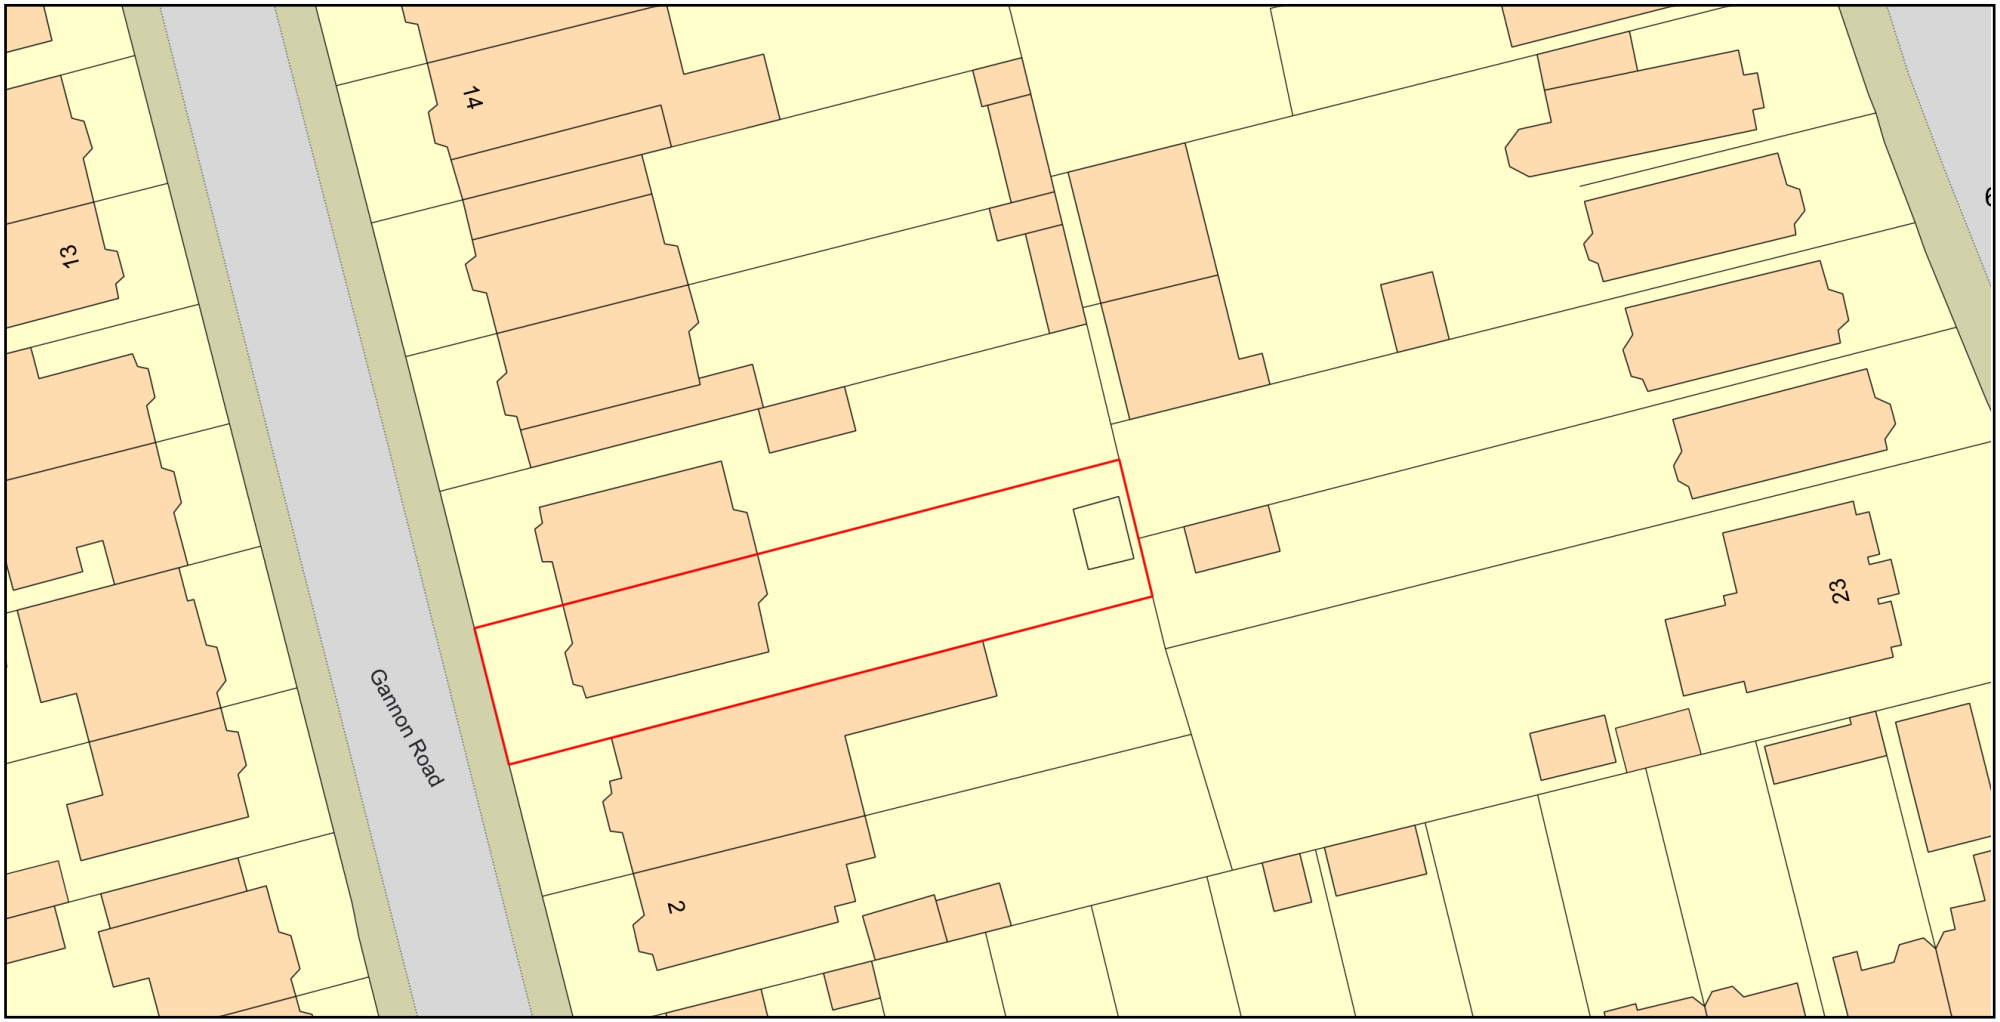

ReQuestaPlan

Plan Produced for:	6 Gannon Road, BN11 2DT
Date Produced:	09 Jun 2025
Plan Reference Number:	TQRQM25121131024981
Scale:	1:500 @ A4

© Crown copyright and database rights 2025 OS 100042766