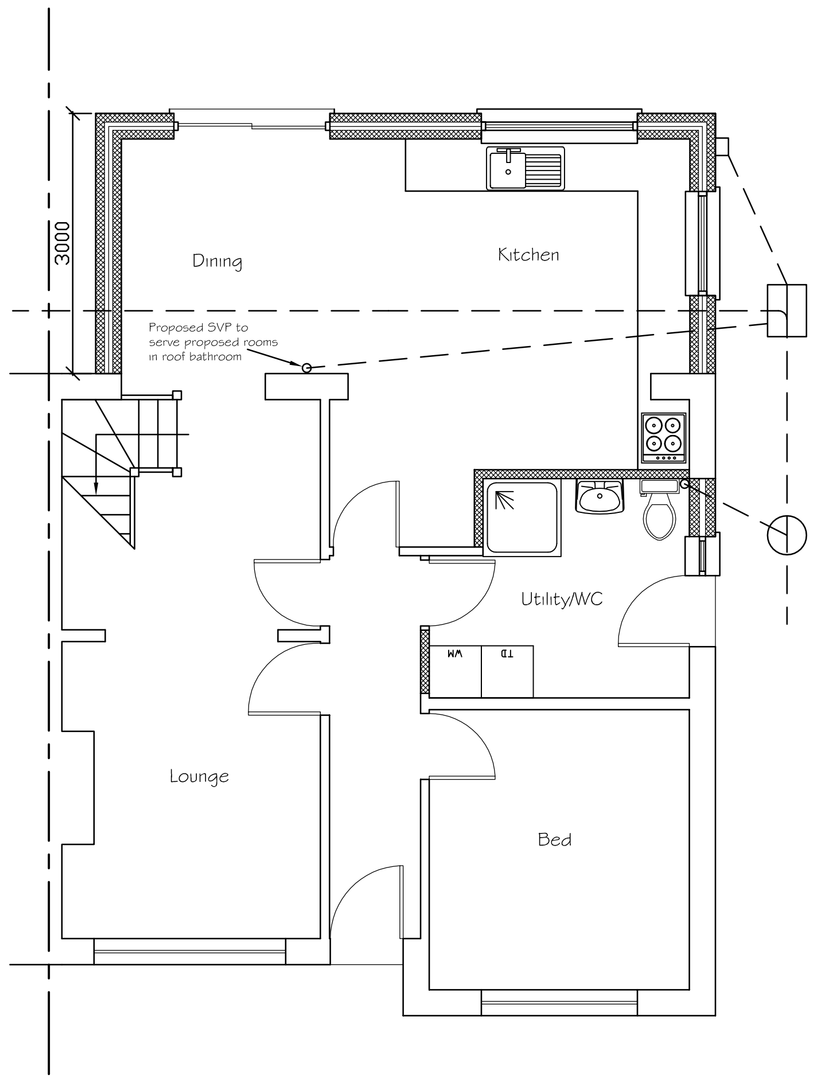

Proposed Ground Floor Plan

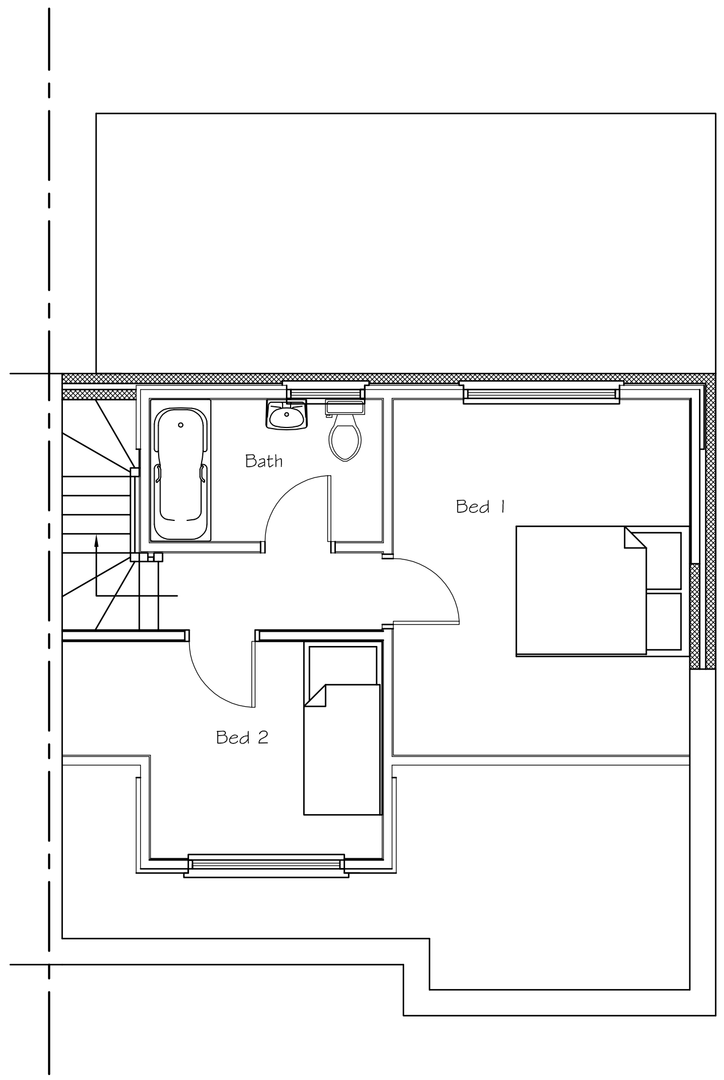

Proposed First Floor Plan

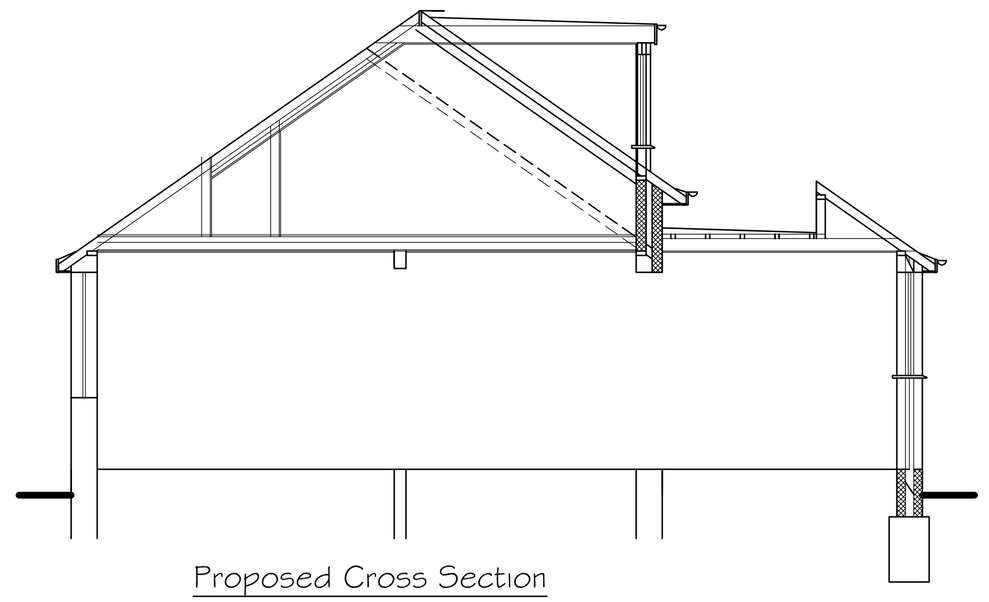

Proposed Cross Section

0 0.5 1 2 3 4 5 6 7 8 9 10

SCALE 1:50

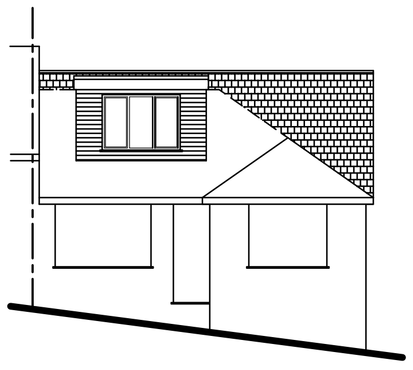

Proposed Front Elevation



Proposed Rear Elevation

Note: rear extension to
be constructed as
permitted development

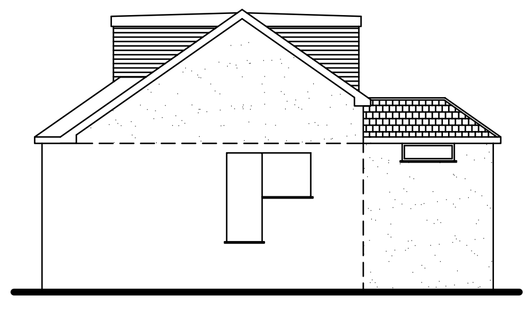

Proposed Side Elevation

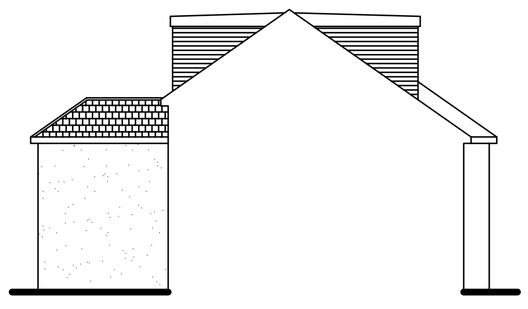

Proposed Side Elevation

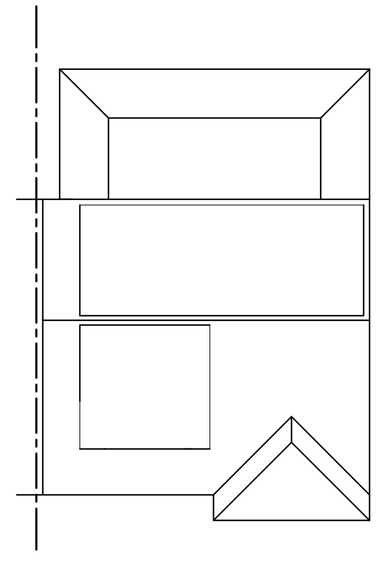

Proposed Roof Plan

0 0.5 1 2 3 4 5 6 7 8 9 10

SCALE 1:100

Tony Rogers
Building Consultants
Address: 40 Dawn Crescent, Upper Beeding
West Sussex, BN44 3WH
Telephone: 01903 815225 Fax: 01903 815225

Rev.	Date:	Revision Description:
A	March 14	Front window altered

Client: Mr S Mees

Address: 18 Herbert Road
Sompting
West Sussex
BN15 0JT

Project: Proposed extension & raising of roof to form rooms in roof

Scale: 1:50 1:100
Paper Size A1

Date: December 2013

Drawing No: 13/891/02

Drawn By: AWR

Revision: A