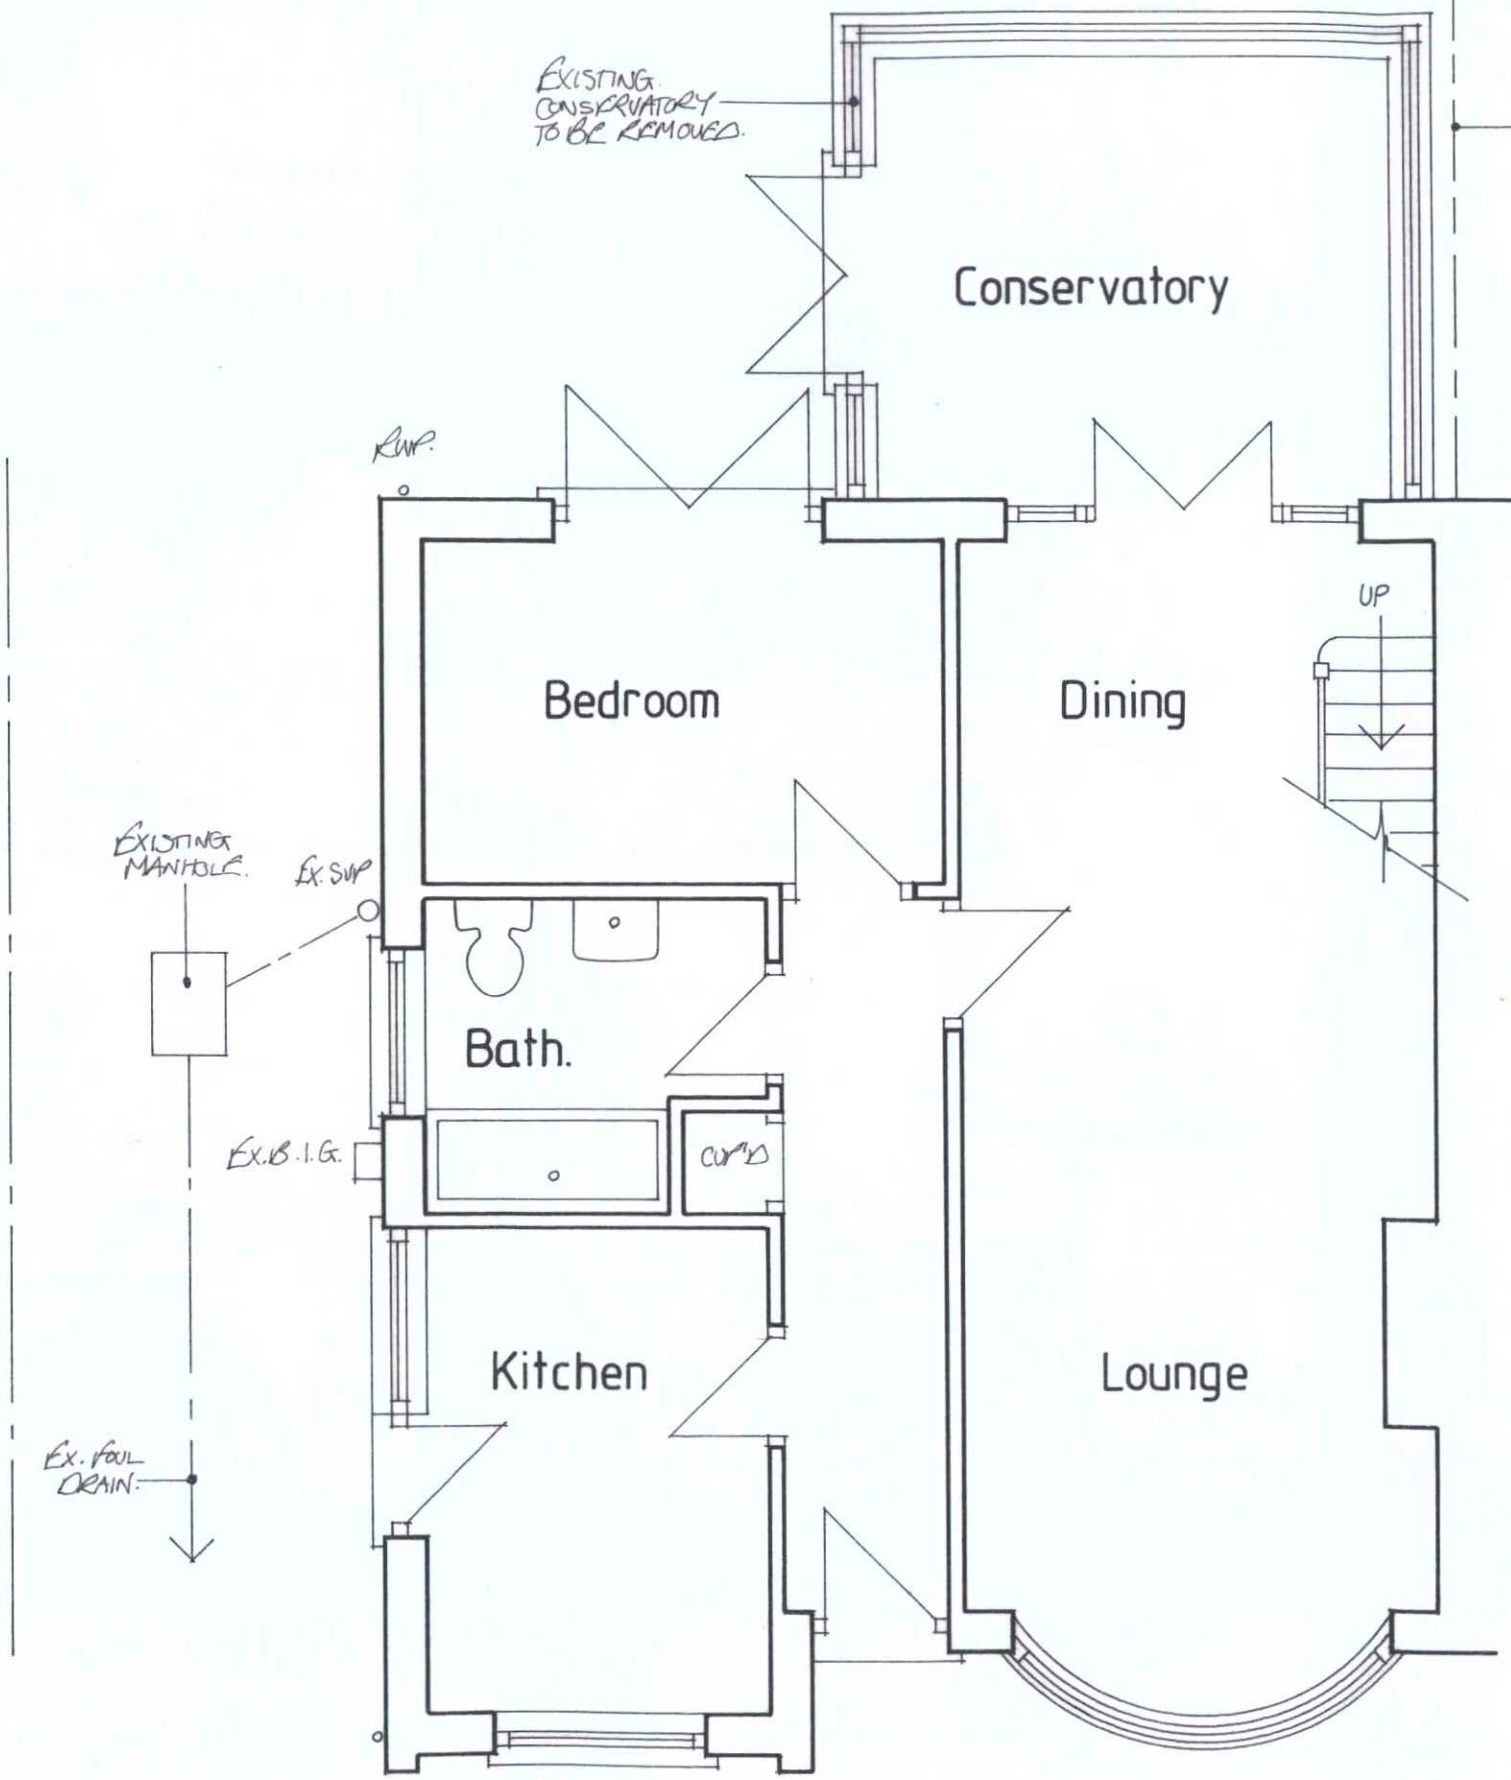

EXISTING GROUND FLOOR PLAN 1:50

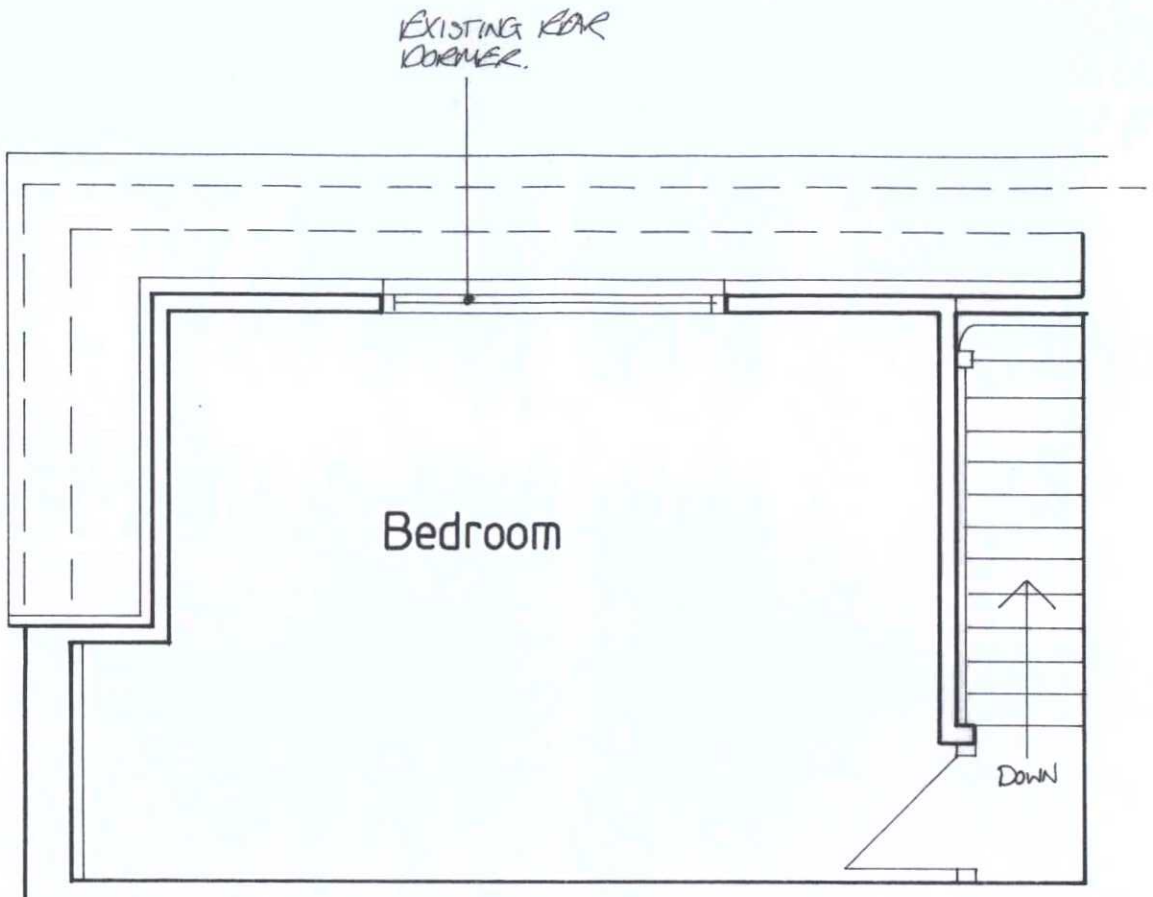

EXISTING FIRST FLOOR PLAN 1:50

1:50 Scale Bar 1m 2m 3m

ADUR & WORTHING PLANNING SERVICES	
PLAN	AWDM/ 1507/16
DATE VALID	- 6 OCT 2016

atterbury moore associates
architectural & quantity surveying services
Unit 1
Gosling Croft Business Park
Long Furlong
Clapham Worthing
West Sussex BN13 3UT

Address of works: 9 Brook Way, Lancing

Drawing title: Proposed Rear Extension

Date: Sept. 2016	Scales: As shown	Paper size: A3	Dwg No: AD-173-01