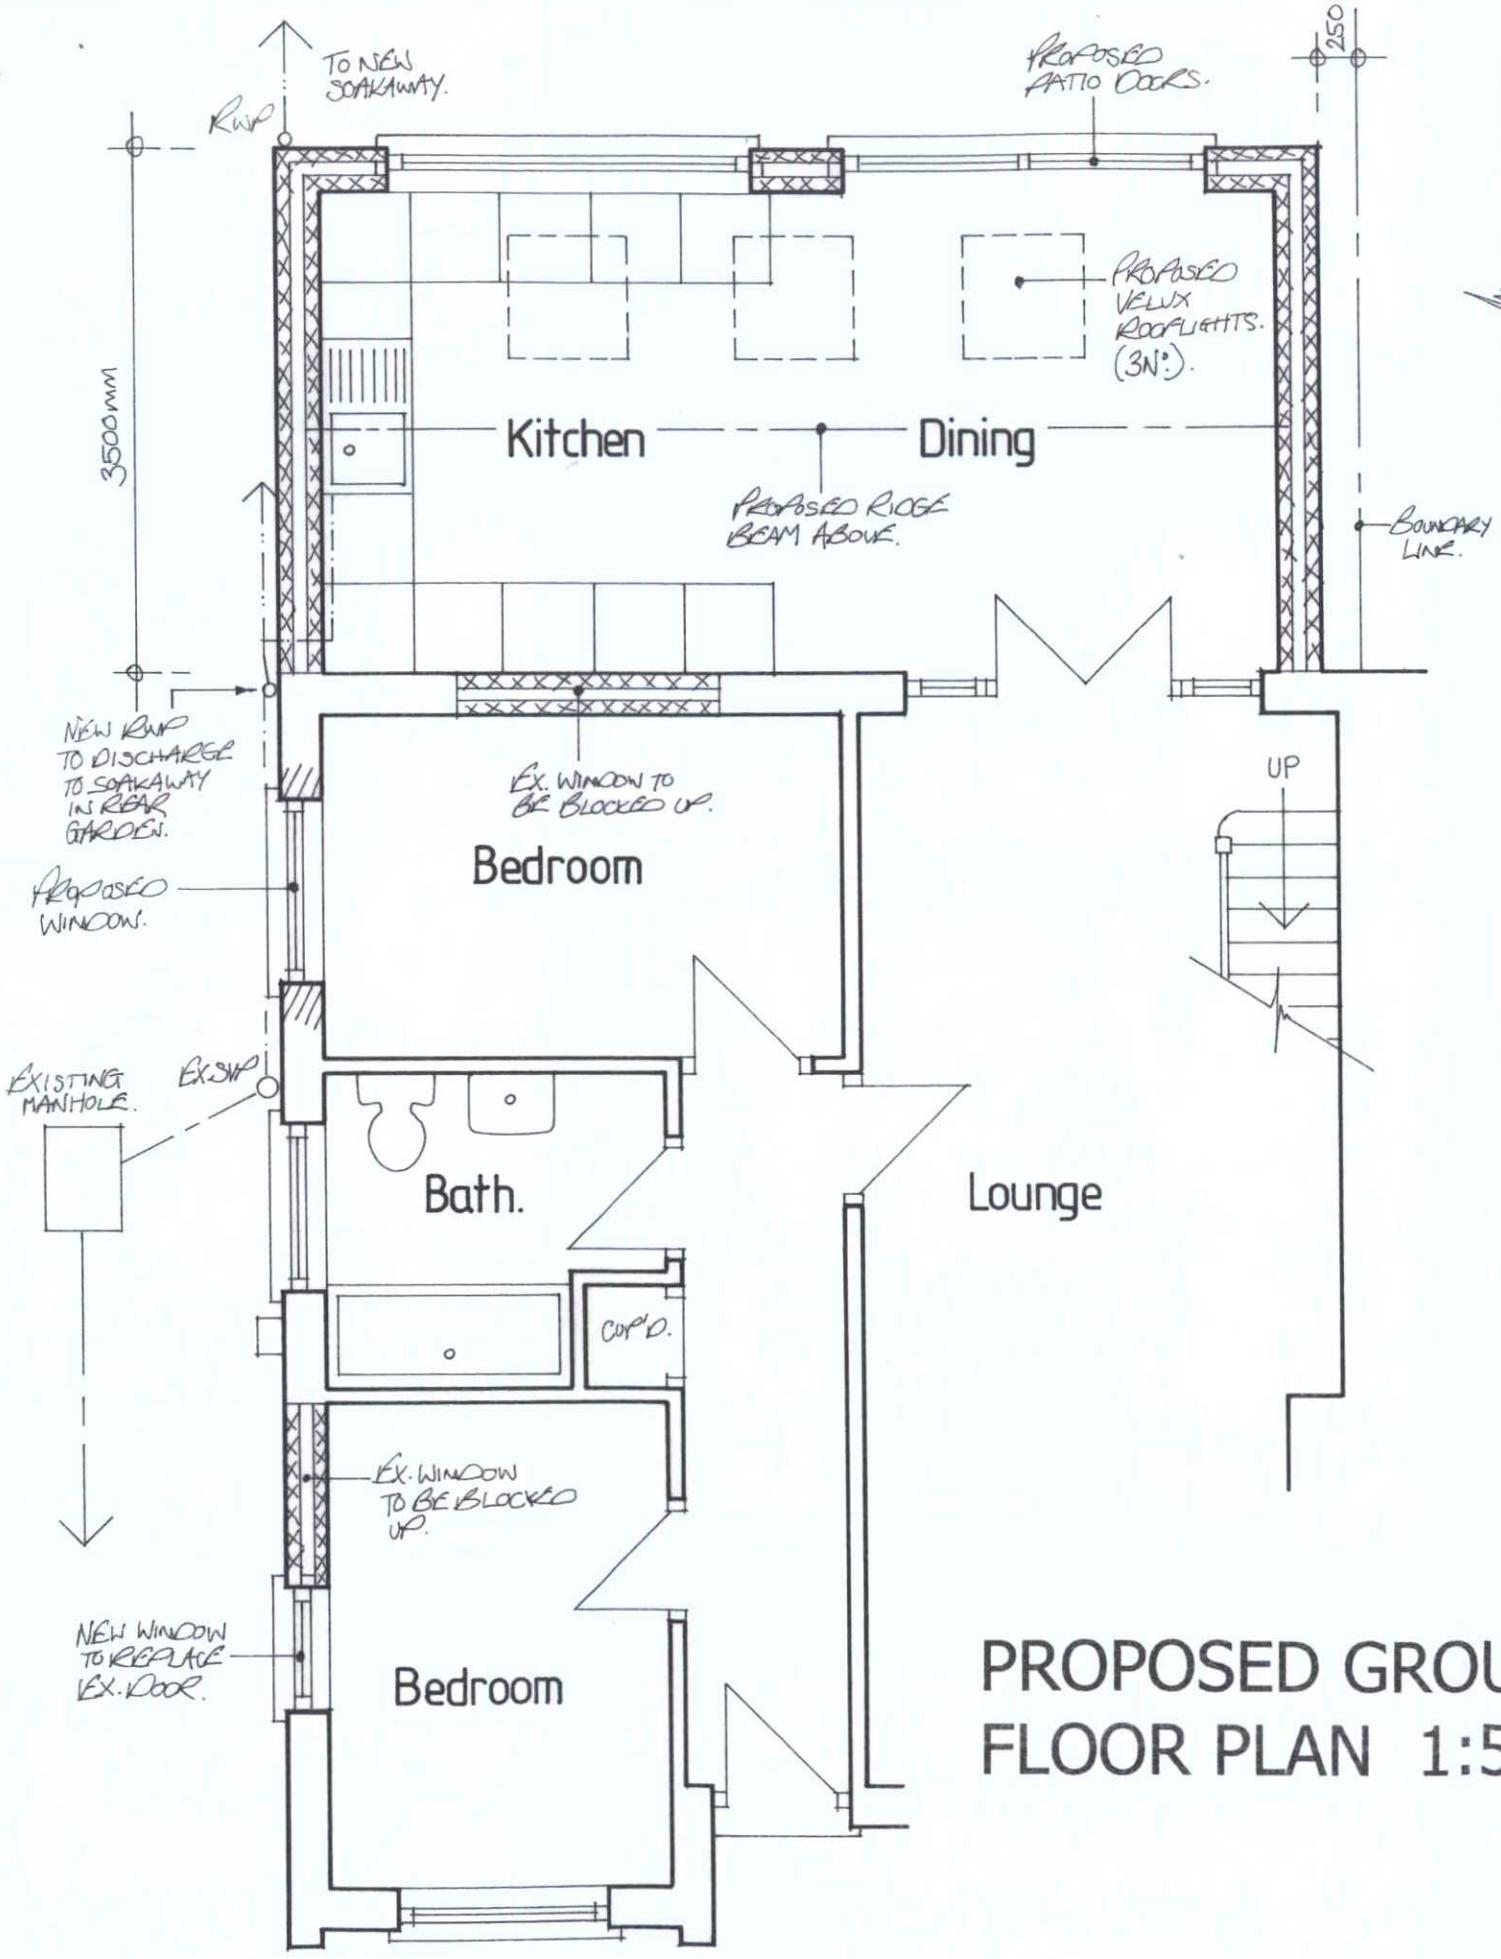

PROPOSED GROUND FLOOR PLAN 1:50

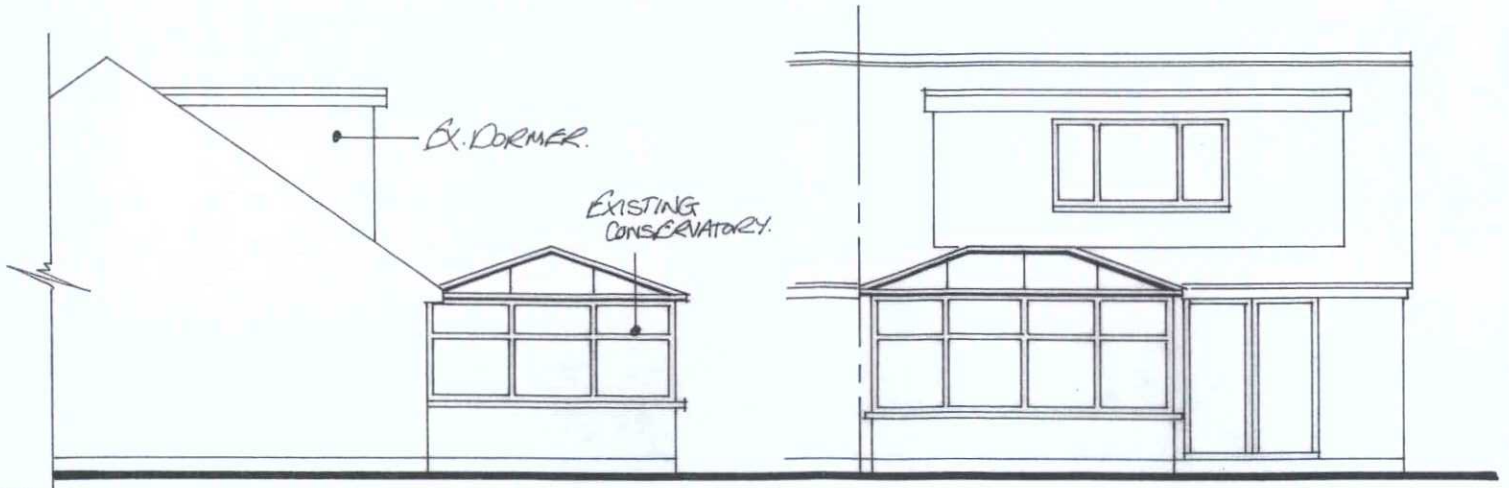

EXISTING SOUTH ELEVATION 1:100

EXISTING EAST ELEVATION 1:100

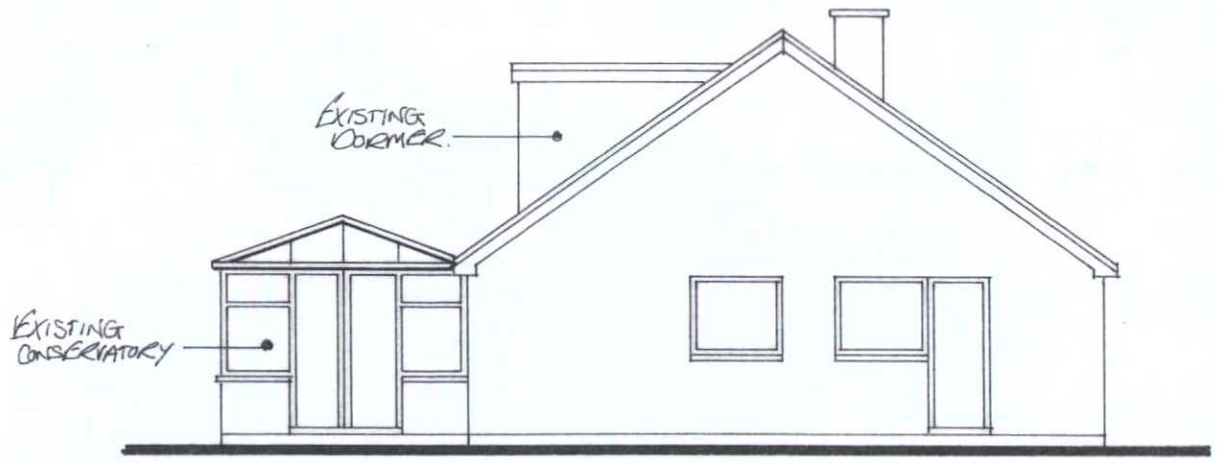

EXISTING NORTH ELEVATION 1:100

ADUR & WORTHING
PLANNING SERVICES

PLAN AWDM/ 1507/16

DATE VALID - 6 OCT 2016

1:100 Scale Bar 1m 2m 3m 4m 5m 6m

1:50 Scale Bar 1m 2m 3m

atterbury moore associates
architectural & quantity surveying services
Unit 1
Gosling Croft Business Park
Long Furlong
Clapham Worthing
West Sussex BN13 3UT

Address of works: 9 Brook Way, Lancing

Drawing title: Proposed Rear Extension

Date: **Sept. 2016** | Scales: **As shown** | Paper size: **A3** | Dwg No: **AD-173-02**