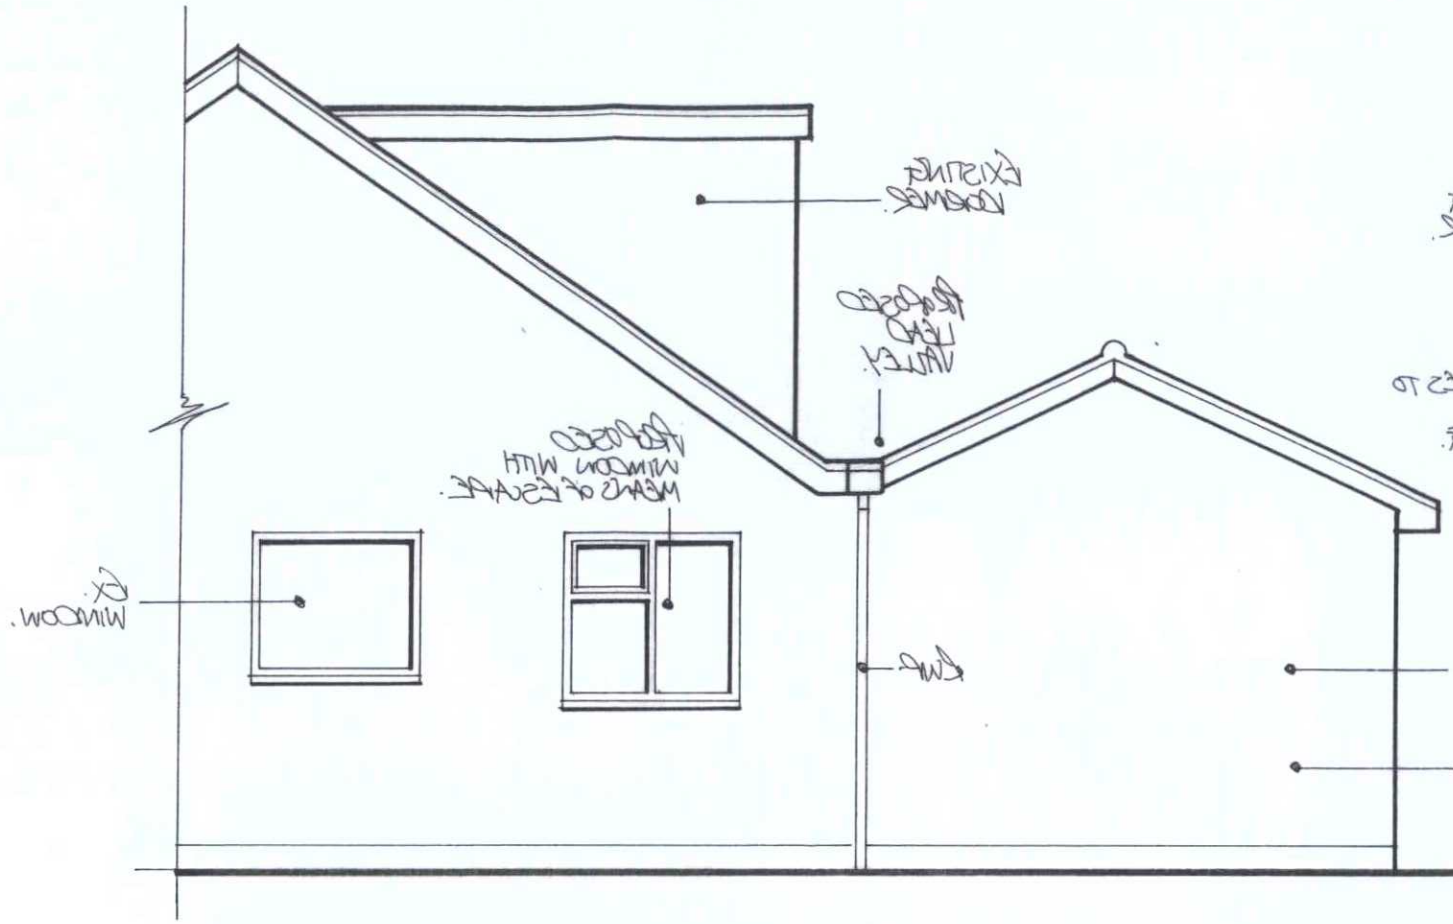

PROPOSED NORTH ELEVATION 1:100



PROPOSED EAST ELEVATION 1:100

ADUR & WORTHING PLANNING SERVICES	
PLAN AWDM/ 1507/16	
DATE VALID – 6 Oct 2016	

1:50 Scale Bar 1m 2m 3m

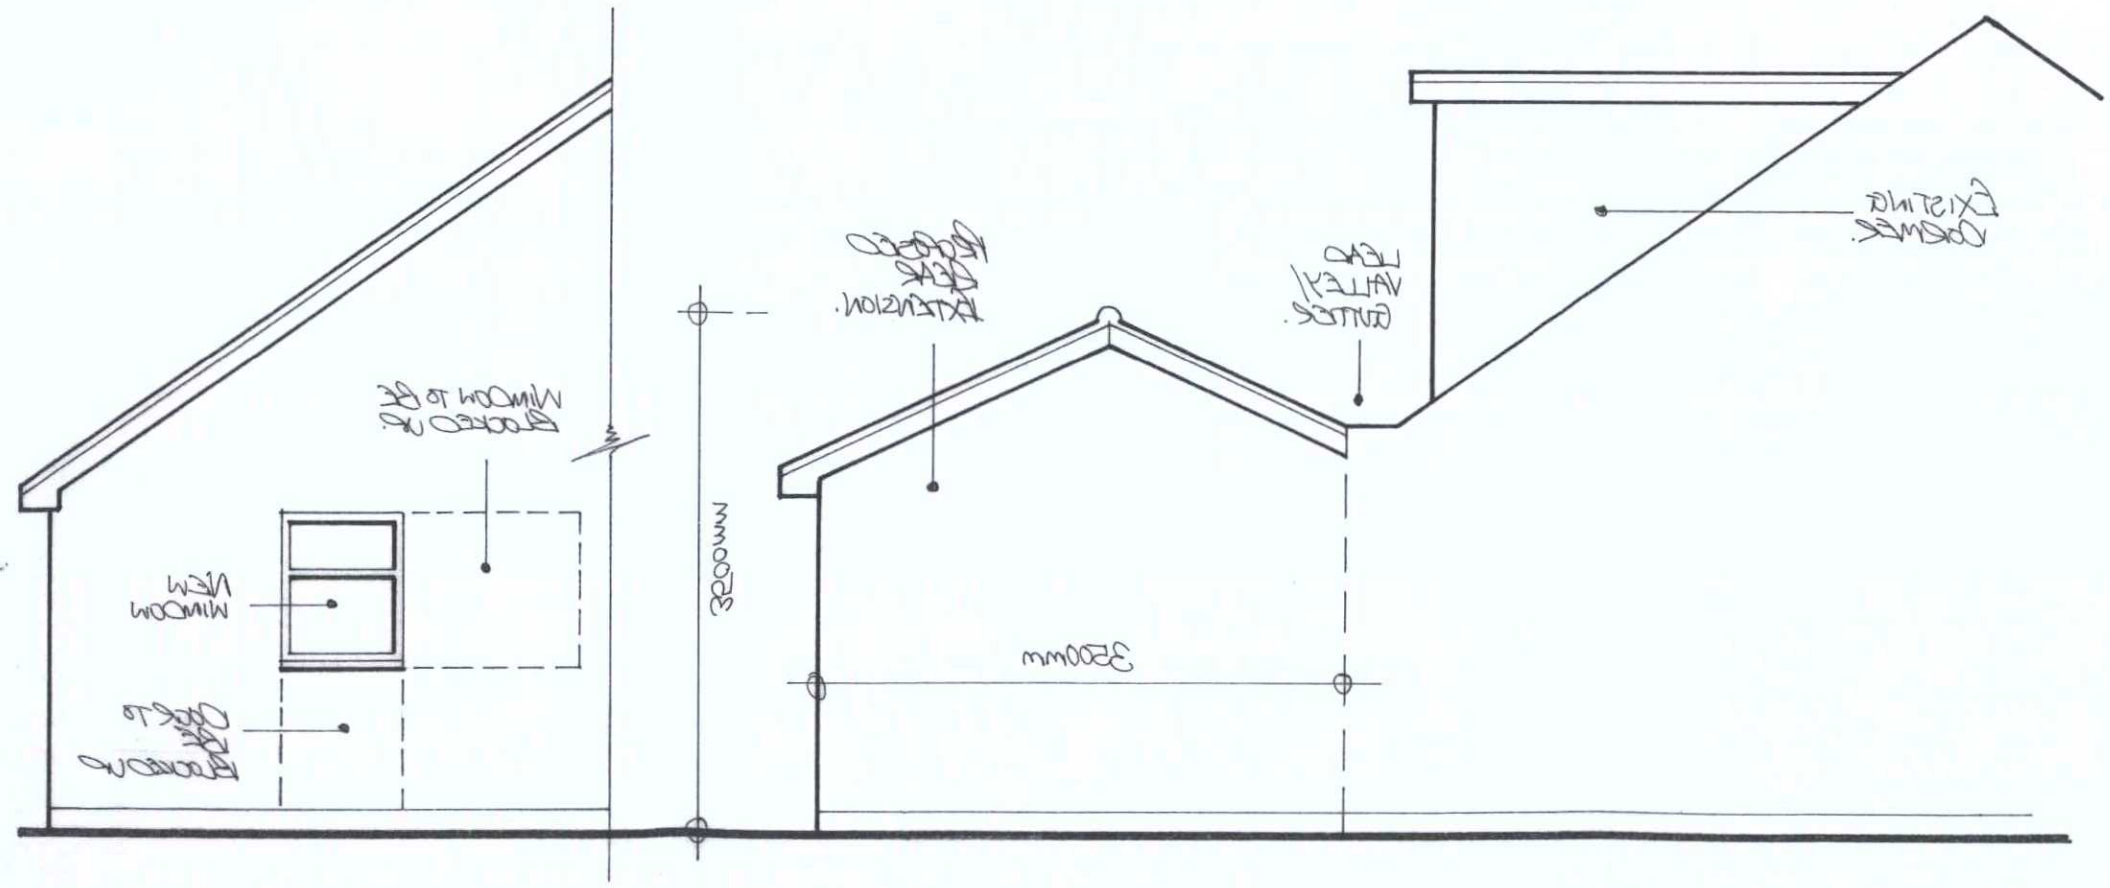

PROPOSED NORTH ELEVATION 1:50

PROPOSED SOUTH ELEVATION 1:100

attebury moore associates architectural & quantity surveying services	Unit 1 Cosling Croft Business Park Long Furlong Clapham Worthing West Sussex BN13 3UT
Address of works:	9 Brook Way, Lancing
Drawing title:	Proposed Rear Extension
Date: Sept. 2016 | Scales: As shown | Paper size: A3 | Dwg No: AD-173-03	