Southern Water

Planning Services
Adur and Worthing Councils
Portland House
Richmond Road
Worthing
West Sussex
BN11 1LF

ADUR & WORTHING
- 6 OCT 2016
PLANNING SERVICES

Developer Services
Southern Water
Sparrowgrove House
Sparrowgrove
Otterbourne
Hampshire
SO21 2SW

Tel: 0330 303 0119
Email: developerservices@southernwater.co.uk

Your Ref
AWDM/1379/16
Our Ref
PLAN-015617
Date
28/09/2016

Dear Sirs,

Proposal: Installation of replacement window and replace one window with door in white UPVC.
Site: 6 Freshbrook Court, Freshbrook Road, Lancing, West Sussex, BN15 8DT.
AWDM/1379/16

Thank you for your letter of 16/09/2016.

Southern Water has no objections to the above application.

Yours sincerely

[redacted]

Developer Services

Southern Water Services Ltd Registered Office: Southern House Yeoman Road Worthing BN13 3NX Registered in England No.2366670

SOUTHERN WATER

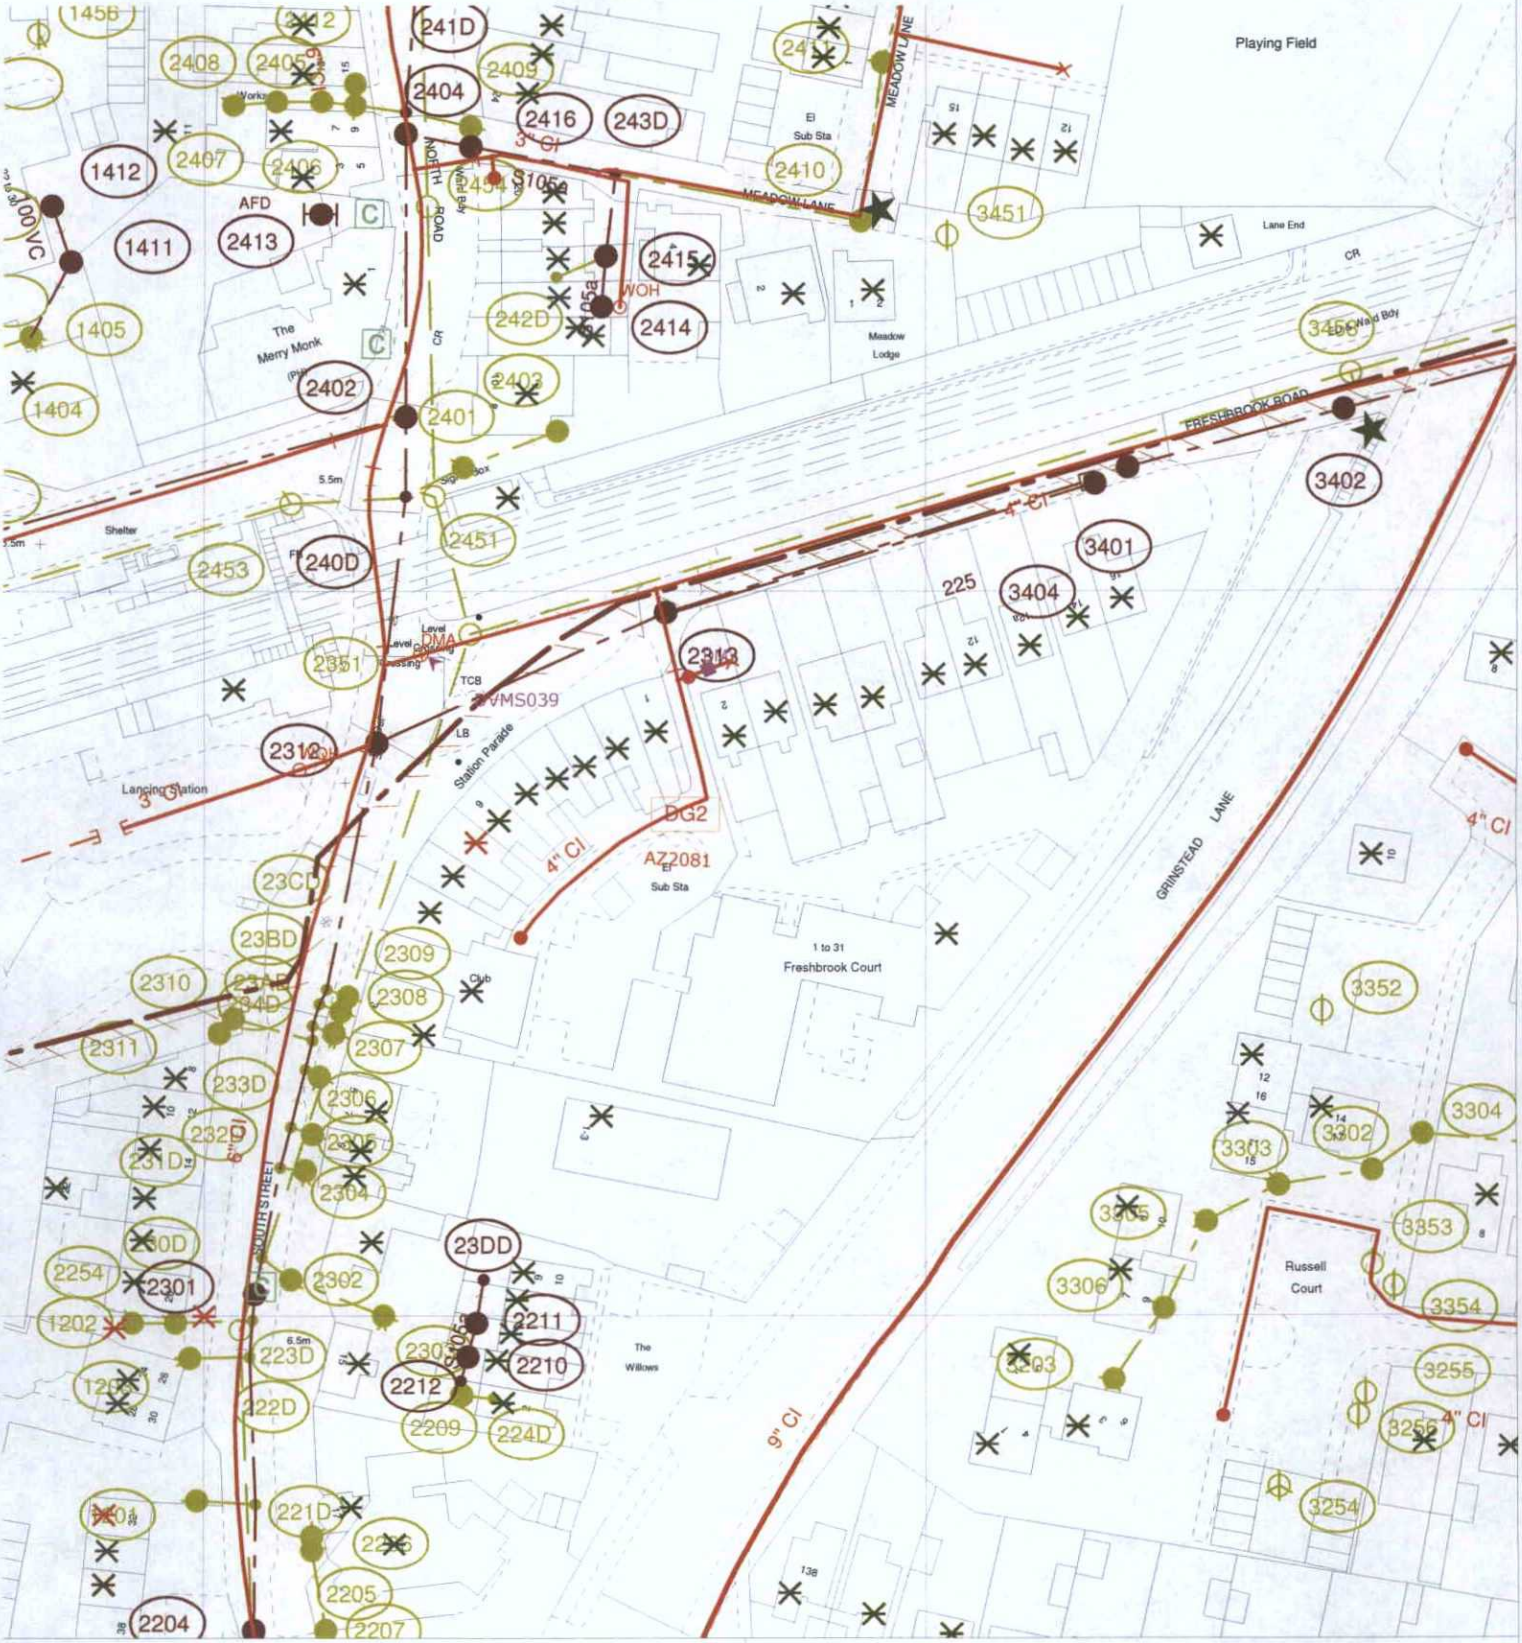

The positions of pipes shown on this plan are believed to be correct, but Southern Water Services Ltd accept no responsibility in the event of inaccuracy. The actual positions should be determined on site.

Based upon Ordnance Survey Digital Data with the permission of the controller of H.M.S.O. Crown Copyright Reserved Licence No. WU 298530

Southern Water

O.S. REF: TQ1804SW	Scale: 1:1000	Printed By: jayarar	Date: 28-9-2016
Screen Print		Southern Water MapGuide Browser	
WARNING: BAC pipes are constructed of Bonded Asbestos Cement		Requested By:	
WARNING: Unknown (UNK) materials may include Bonded Asbestos Cement			

N