Southern Water

Planning Services
Adur and Worthing Councils
Portland House
Richmond Road
Worthing
West Sussex
BN11 1LF

ADUR & WORTHING
- 6 OCT 2016
PLANNING SERVICES

Developer Services
Southern Water
Sparrowgrove House
Sparrowgrove
Otterbourne
Hampshire
SO21 2SW

Tel: 0330 303 0119
Email: developerservices@southernwater.co.uk

Your Ref
AWDM/1345/16
Our Ref
PLAN-015612
Date
26/09/2016

Dear Sirs,

Proposal: Erection of two retractable sunblinds over ground floor windows on east elevation.
Site: Chesham House, 124 South Street, Lancing, West Sussex, BN15 8AJ.
AWDM/1345/16

Thank you for your letter of 16/09/2016.

Southern Water has no objections to the above application.

Please find attached a plan of the sewer records showing the approximate position of foul sewer within the site.

- No future works parallel to the sewer within 500mm (in plan).
- No new soakaways should be located within 5 metres of a public sewer.
- No new tree planting should be located within 3 metres either side of the centreline of the public sewer

Furthermore, due to changes in legislation that came in to force on 1st October 2011 regarding the future ownership of sewers it is possible that a sewer now deemed to be public could be crossing the above property. Therefore, should any sewer be found during construction works, an investigation of the sewer will be required to ascertain its condition, the number of properties served, and potential means of access before any further works commence on site.

Southern Water Services Ltd Registered Office: Southern House Yeoman Road Worthing BN13 3NX Registered in England No.2366670

Southern Water

The applicant is advised to discuss the matter further with Southern Water, Sparrowgrove House, Sparrowgrove, Otterbourne, Hampshire SO21 2SW (Tel: 0330 303 0119) or www.southernwater.co.uk".

Yours sincerely

Developer Services [redacted]

SOUTHERN WATER

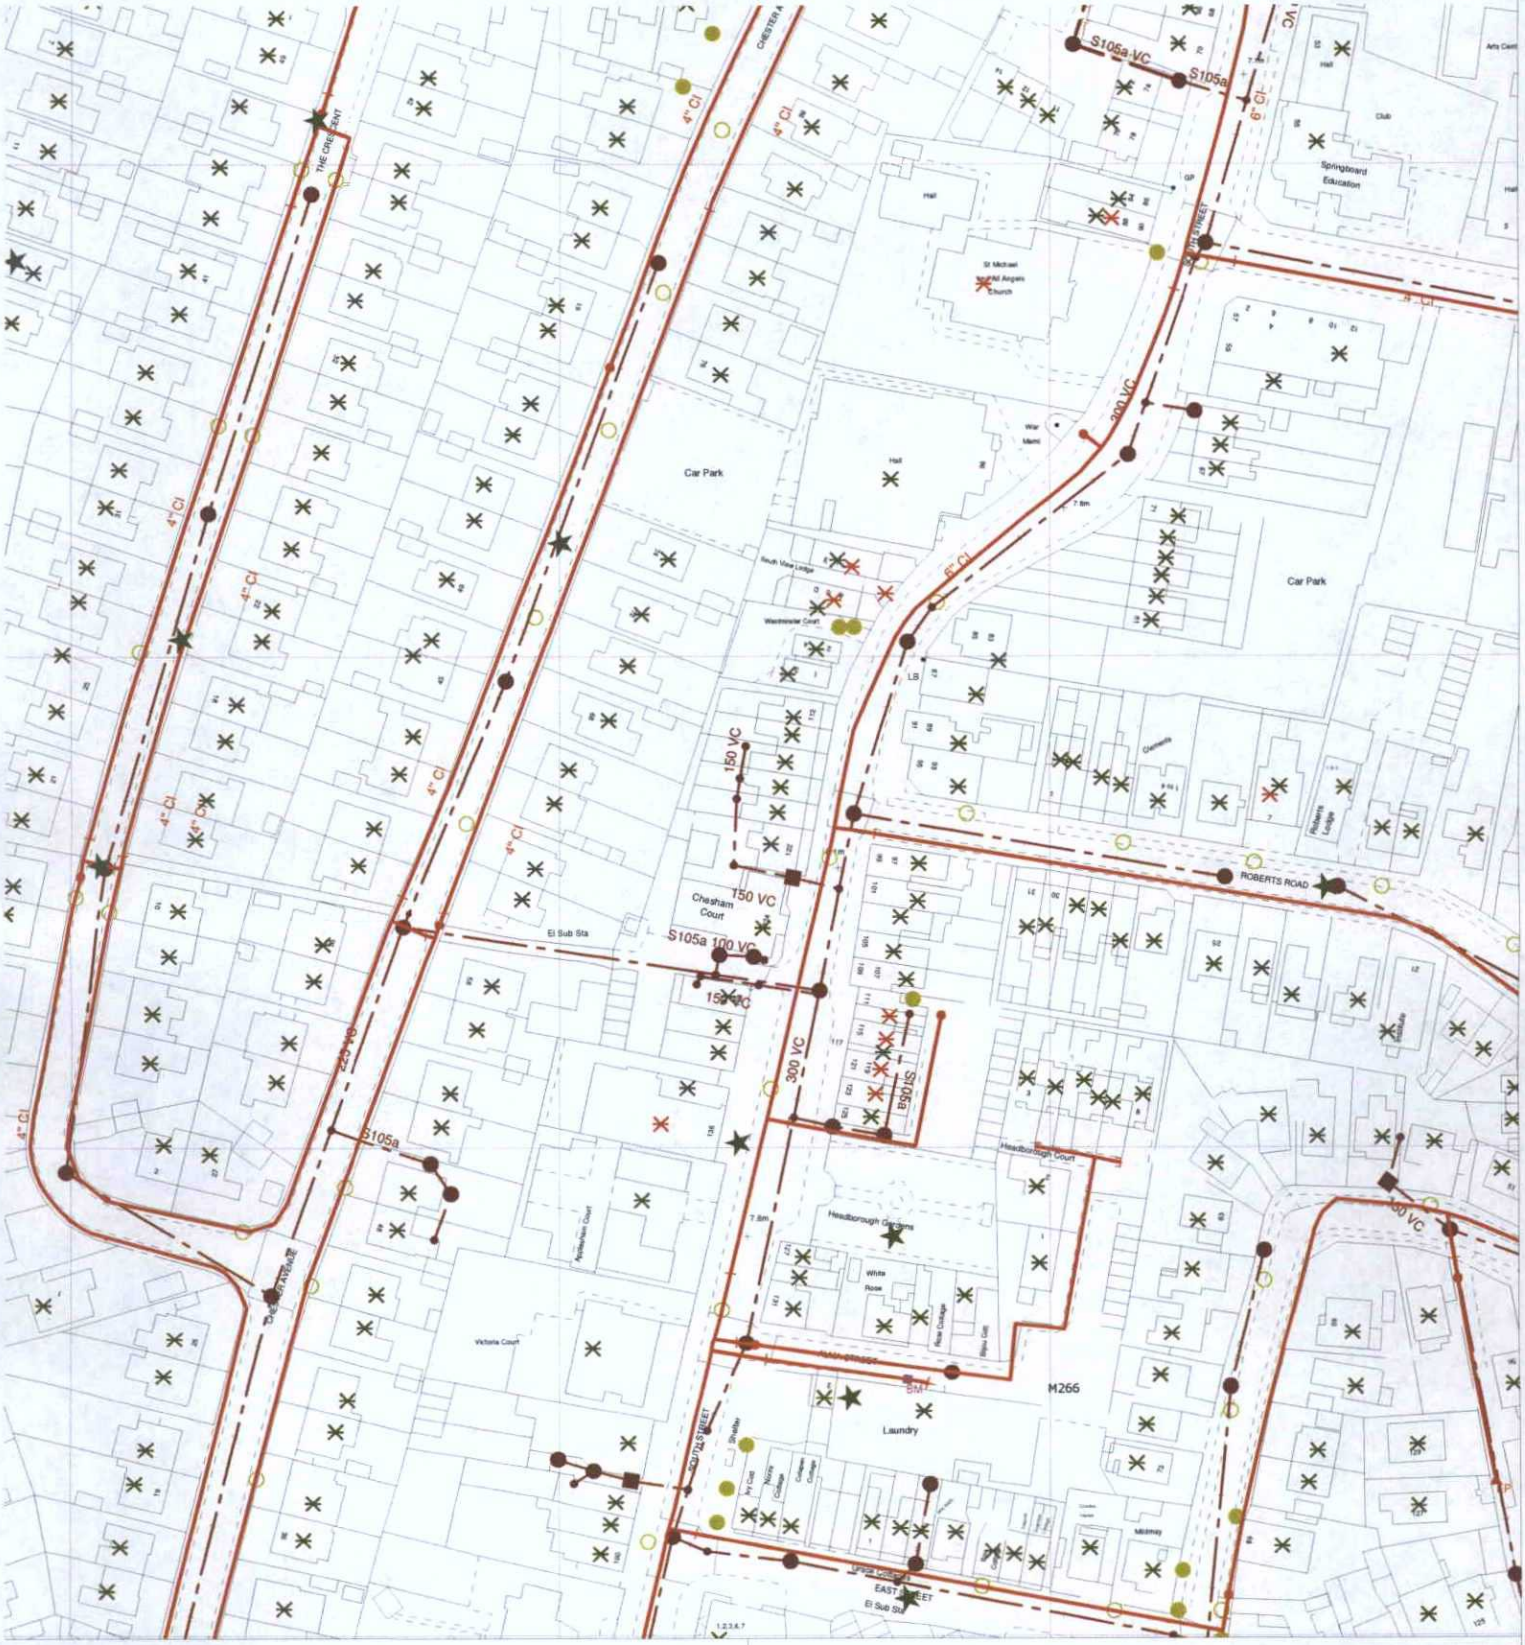

The positions of pipes shown on this plan are believed to be correct, but Southern Water Services Ltd accept no responsibility in the event of inaccuracy. The actual positions should be determined on site.

Based upon Ordnance Survey Digital Data with the permission of the controller of H.M.S.O. Crown Copyright Reserved Licence No. WU 298530

Southern Water

O.S. REF: TQ1803NW	Scale: 1:1475	Printed By: reddyma	Date: 26-9-2016
Screen Print		Southern Water MapGuide Browser	
WARNING: BAC pipes are constructed of Bonded Asbestos Cement		Requested By:	
WARNING: Unknown (UNK) materials may include Bonded Asbestos Cement			

N