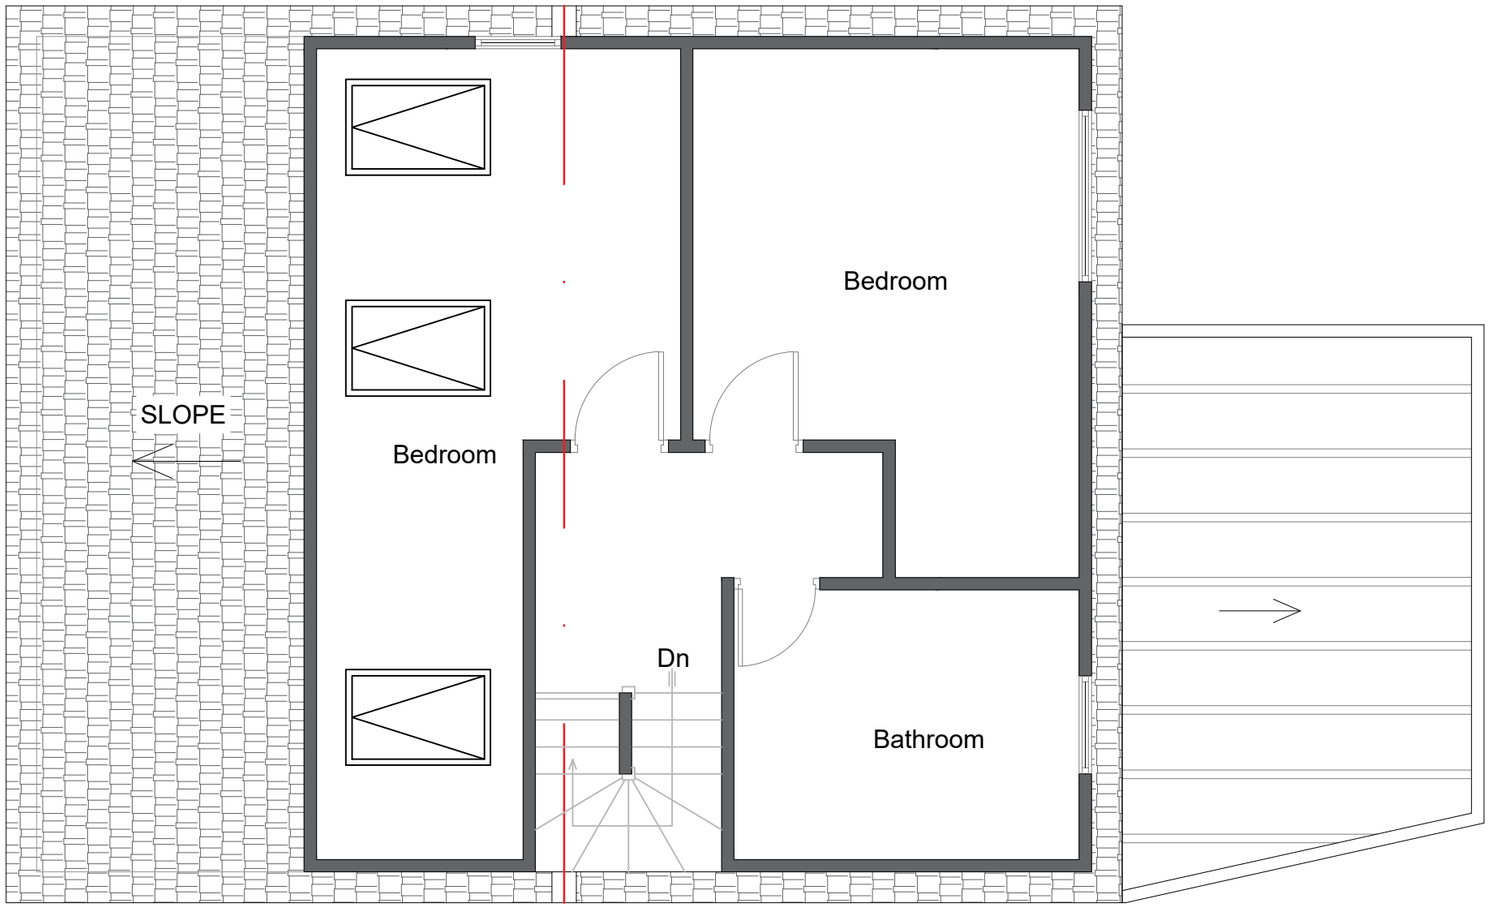


Existing Loft Plan

0 1 2 3m

scale 1:50

Boundary Line

GENERAL NOTES
This drawing is for planning purposes only; do not use it for any other intent.
Structural Design and Building Control Approval must be obtained before starting construction.
This drawing is copyrighted; reproduction without prior permission is prohibited.

No	DATE	REVISION	BY	CHK

DRAWN AM

CLIENT/PROJECT: 67A ULLSWATER ROAD

TITLE: EXISTING LOFT PLAN

DRAWING No.: D02

SCALE: 1:50 @A3

DATE: 25-02-2025