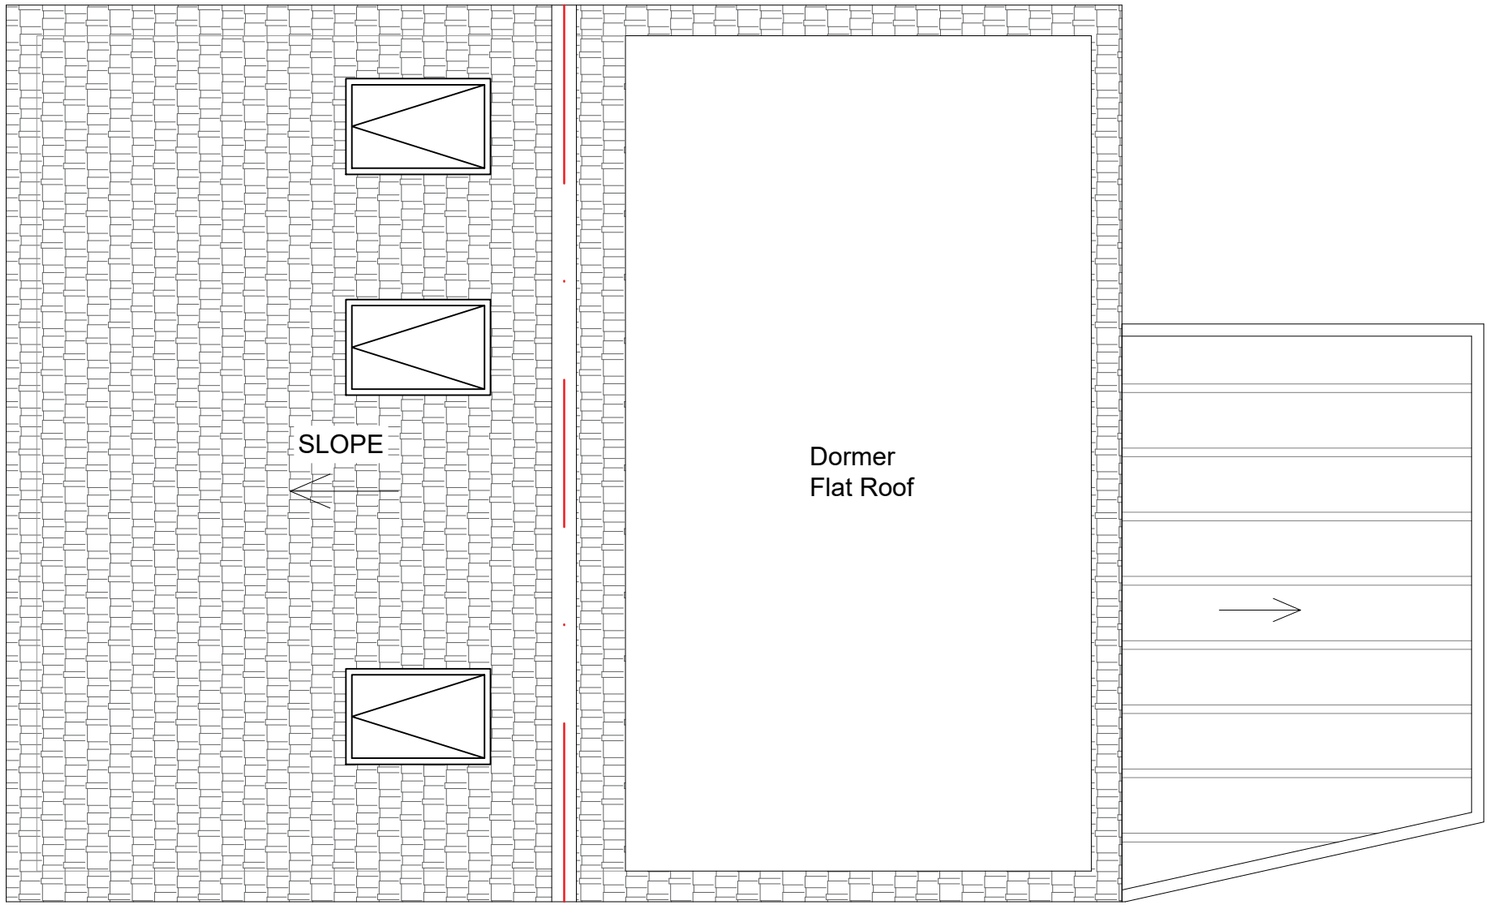


Existing Roof Plan

0 1 2 3m

scale 1:50

GENERAL NOTES
This drawing is for planning purposes only; do not use it for any other intent.
Structural Design and Building Control Approval must be obtained before starting construction.
This drawing is copyrighted; reproduction without prior permission is prohibited.

No	DATE	REVISION	BY	CHK

DRAWN AM

CLIENT/PROJECT
67A ULLSWATER ROAD

TITLE
EXISTING ROOF PLAN

DRAWING No.
D04

SCALE: 1:50 @A3

DATE: 25-02-2025