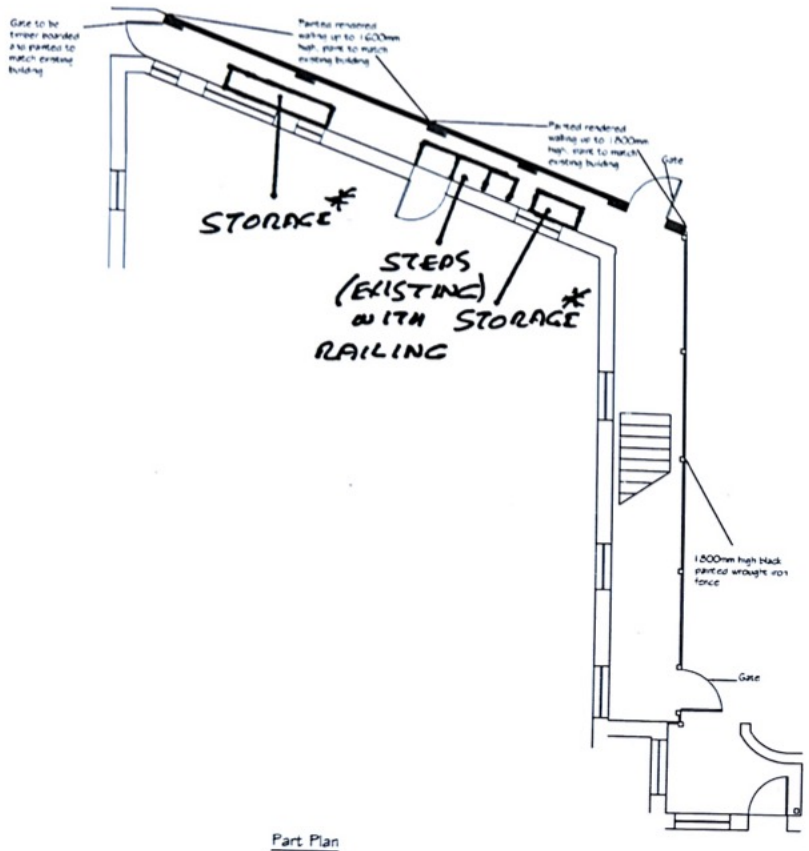

Part Plan



North Elevation

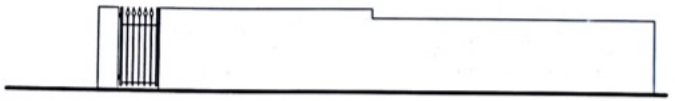

East Elevation

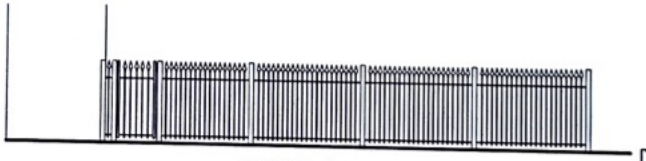

South Elevation

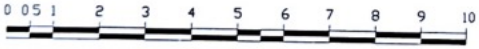

SCALE 1:50

* POSSIBLE REMOVAL IN FOTURE

Tony Rogers
Building Consultants

Client:	Mr J Ib
Address:	Imperial China Wordsworth Road Worthing West Sussex BN11 5NH
Project:	Proposed boundary wall gates and fence
Scale: / Paper Size	1:50 / A1
Date:	June 2017
Drawing No.	16/1241/01
Drawn By:	AMR
Revision:	B