

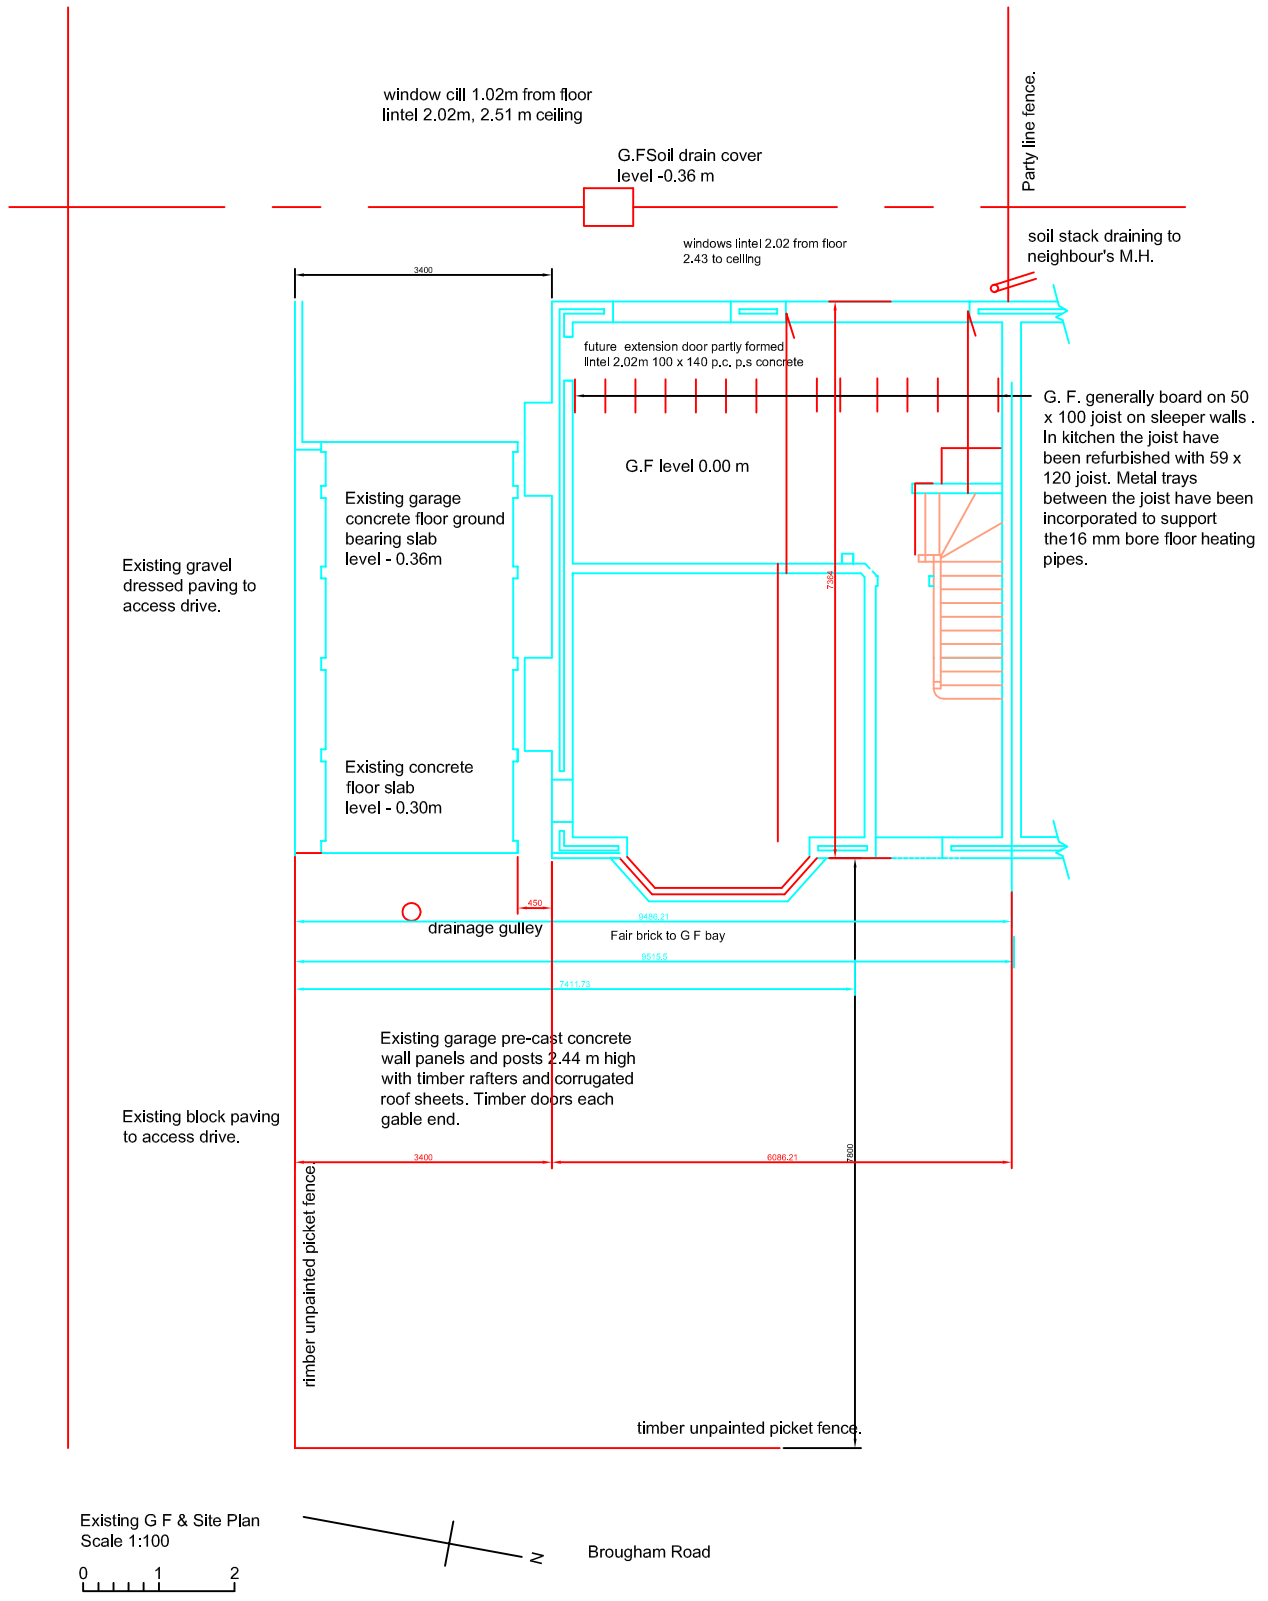


Existing G F & Site Plan
Scale 1:100

0 1 2

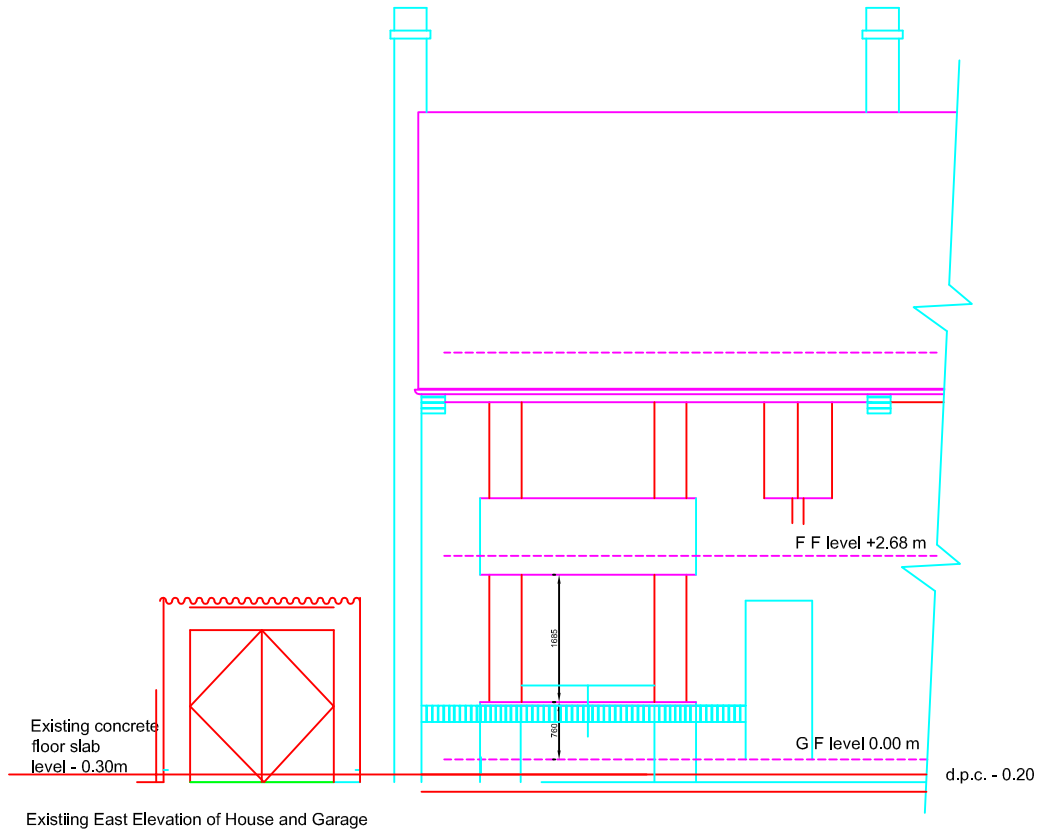

Existiing East Elevation of House and Garage
Scale 1:100

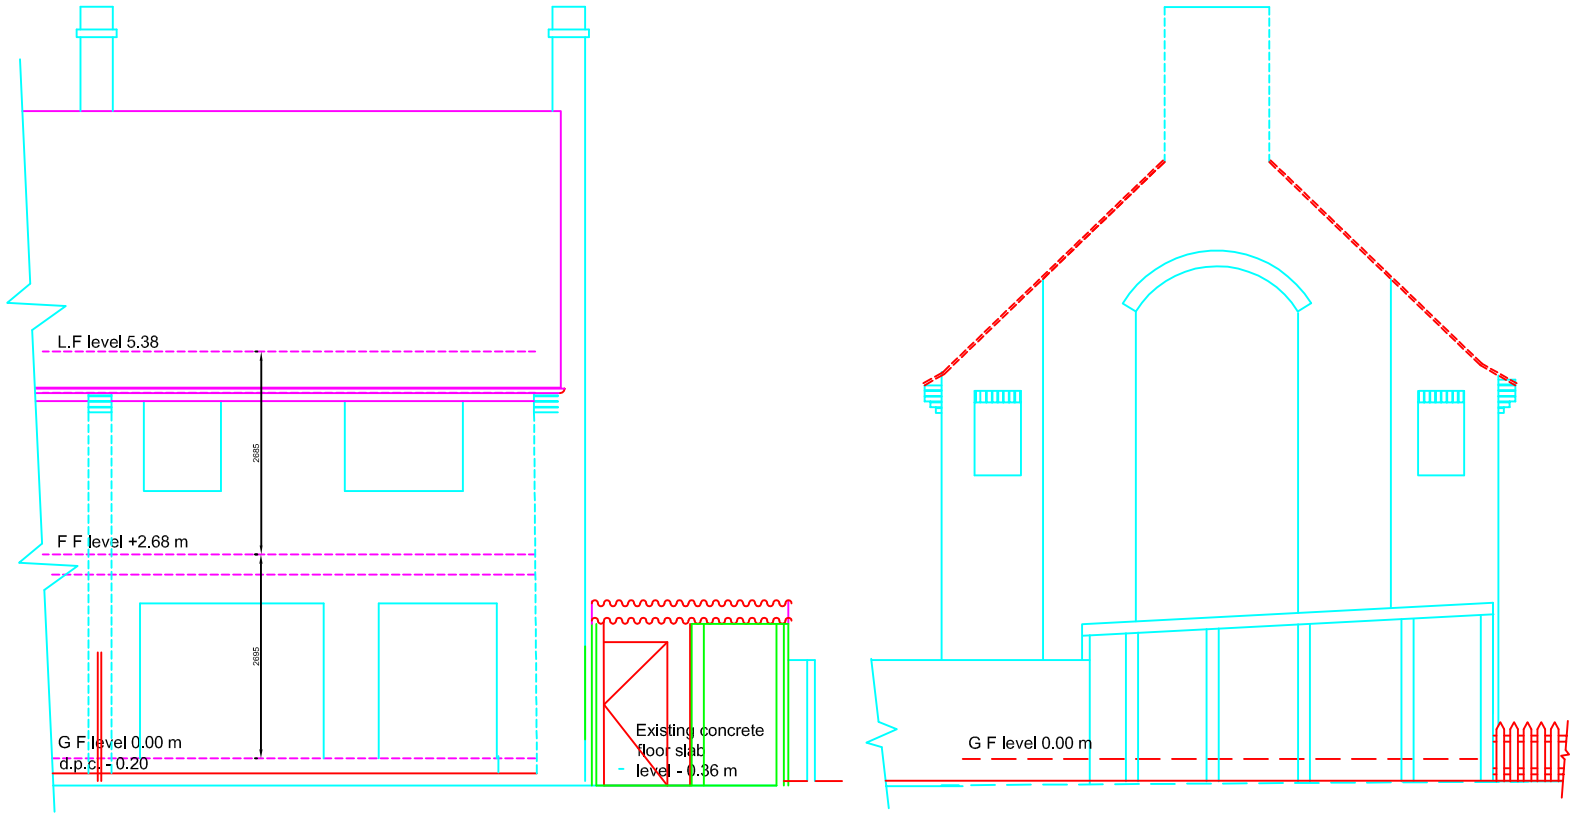

Existing West Elevation of House and Garage
Scale 1:100

0 1 2

Existing South Elevation of House and Garage
Scale 1:100

Itemref	Quantity	Title/Name, designation, material, dimension etc		Article No./Reference	
Designed by L A Harris	Checked by	Approved by - date	File name	Date 25 May 2024	Scale 1:100
178 Brougham Road, Worthing, West Sussex Bn11 92PH		Gnome Estate Ltd 6 Ashurst Drive Goring, Worhting, West Sussex BN12 4SW			
		Existing Ground Floor Plan & South, East and West Elevations	Edition	Sheet 2a of 9	