
Plan 1 of 4

The property owner is required to serve a party structure notice on the adjoining owner as required by The Party Wall etc Act 1996.

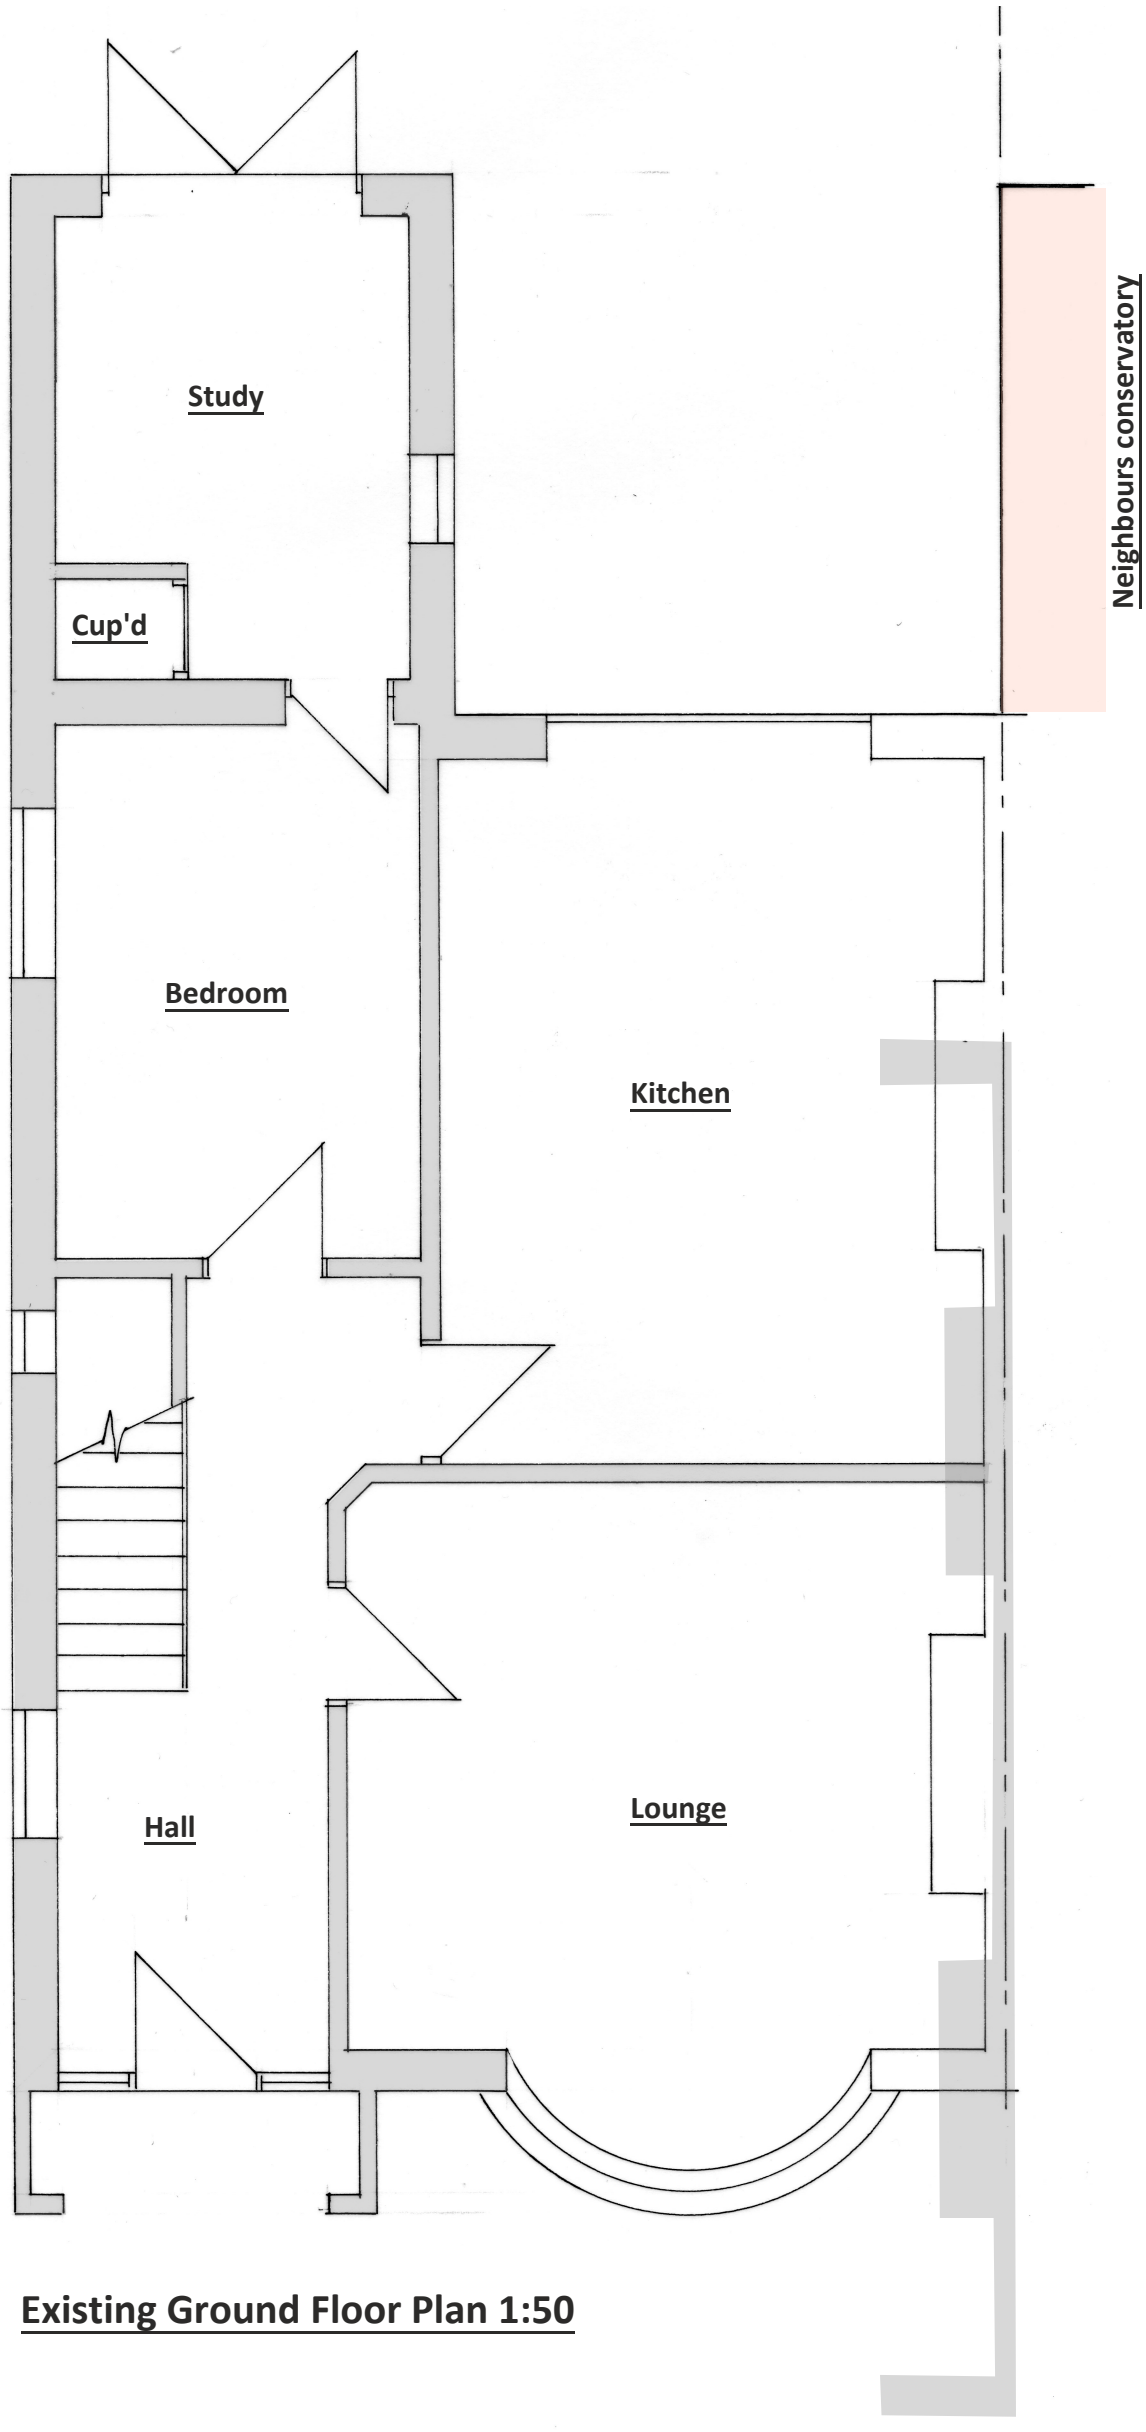

Existing Ground Floor Plan 1:50

0 1 2 3 4 5 6 7 8 9 10 1:100

0 1 2 3 4 5 6 7 8 9 10 1:50 @ A3

cabe chartered association of building engineers

BSB S.Barrett Architectural, Structural & Party Wall Services

stevebsbltd@yahoo.com
07974 715009

cabe chartered association of building engineers

13 Westbourne Ave, Worthing BN14 8DE

Rear Extension

CBuildE chartered building engineer

Client	Mr & Mrs Lindsey
DATE	08.01.2024
DRWg No	BSB/23072/1

A3