Plan 3 of 9

The property owner is required to serve a party structure notice on the adjoining owner as required by The Party Wall etc Act 1996.

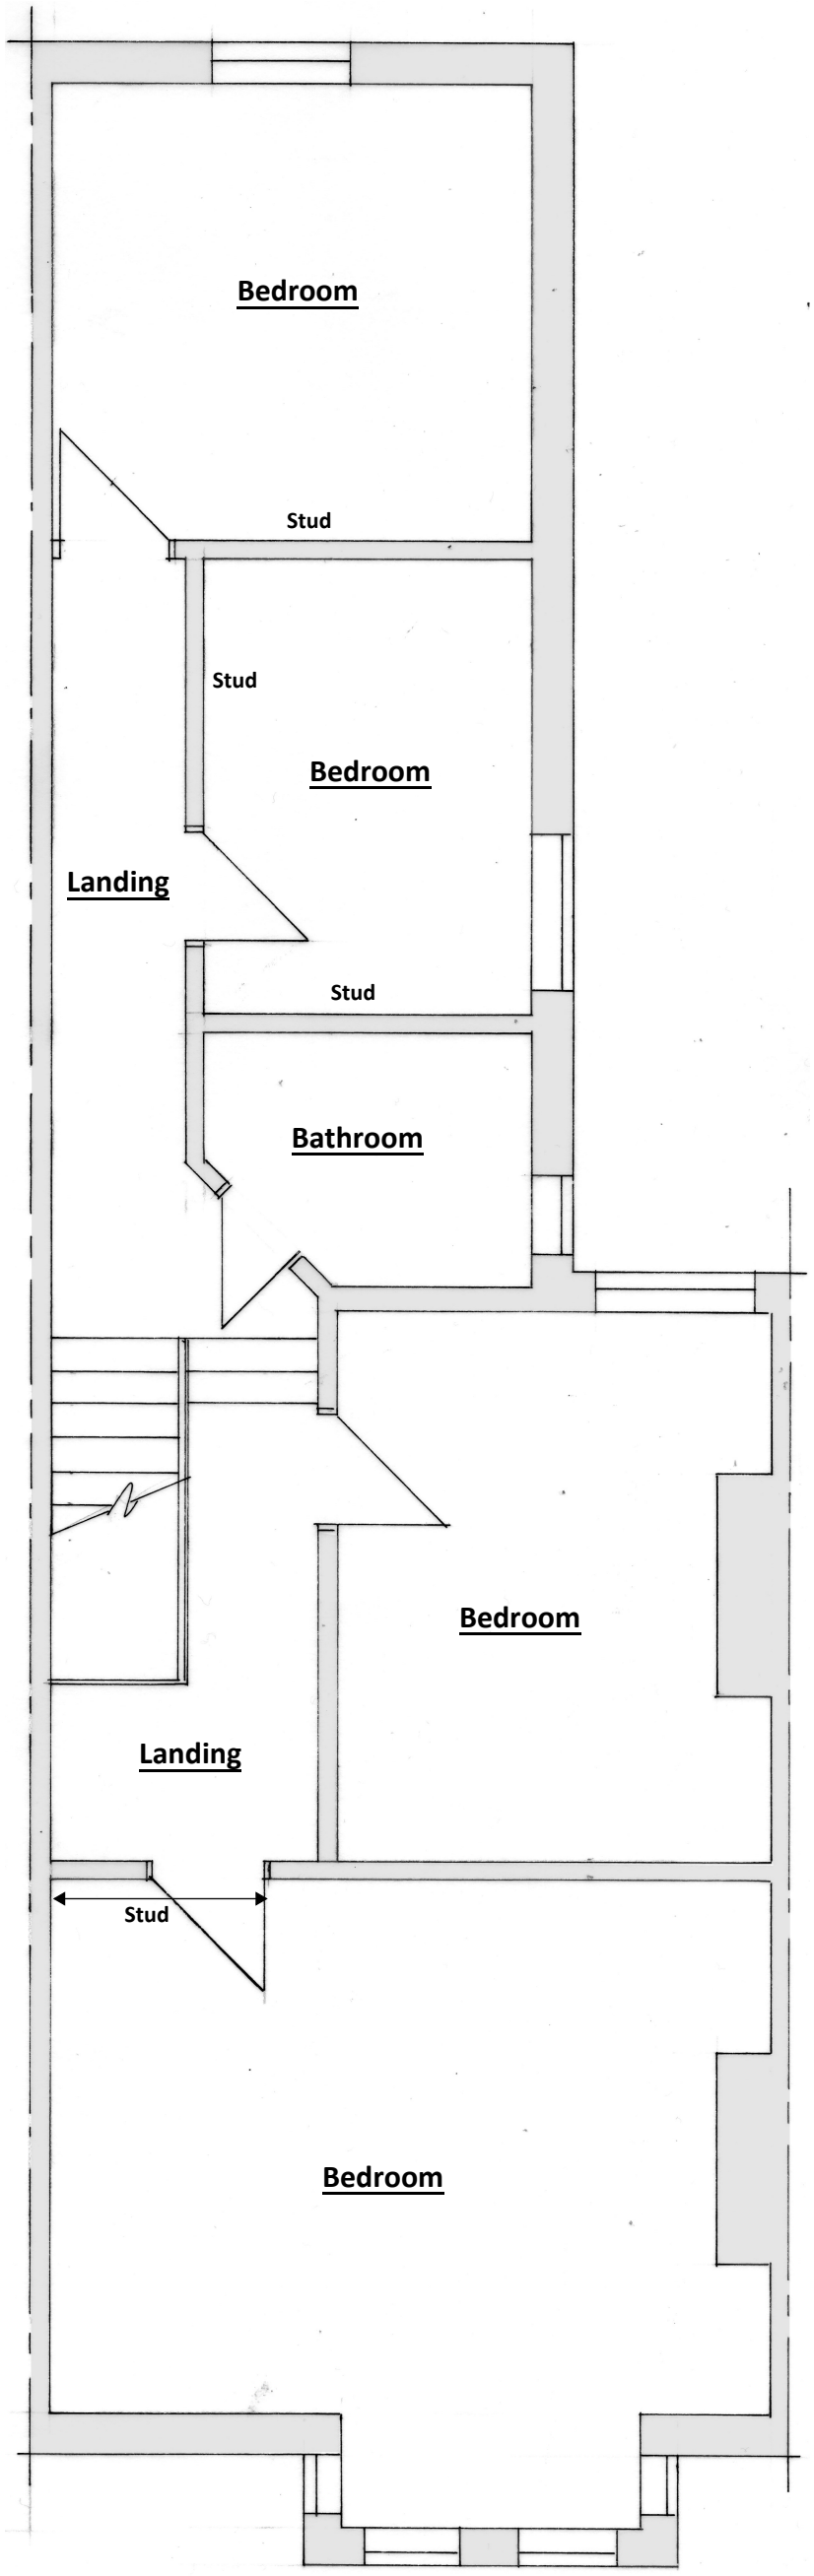

Existing First Floor Plan 1:50

1:100

1:50 @ A3

cabe chartered association of building engineers

BSB S.Barrett Architectural, Structural & Party Wall Services stevebsbltd@yahoo.com 07974 715009 cabe chartered association of building engineers	131 Tarring Road, Worthing BN11 4HE	Loft Conversion CBuildE chartered building engineer	CLIENT: Mr Riaz DATE: 20.02.2024 DRWG No: BSB/23088/3	A3