T.P. OFFICE COPY

NOTES

1 COPYRIGHT The contents of this drawing may not be reproduced in whole or in part without the written permission of PDP Group Limited

REVISION

| REV | DESCRIPTION | DATE | BY | CKD |
|---|---|---|---|---|
| | PLANNING | 24/12/09 | | |
| WB/ | 09 | 1090/FULL | | |

WORTHING BOROUGH COUNCIL
18 FEB 2010
PLANNING PERMISSION GRANTED
SUBJECT TO CONDITIONS

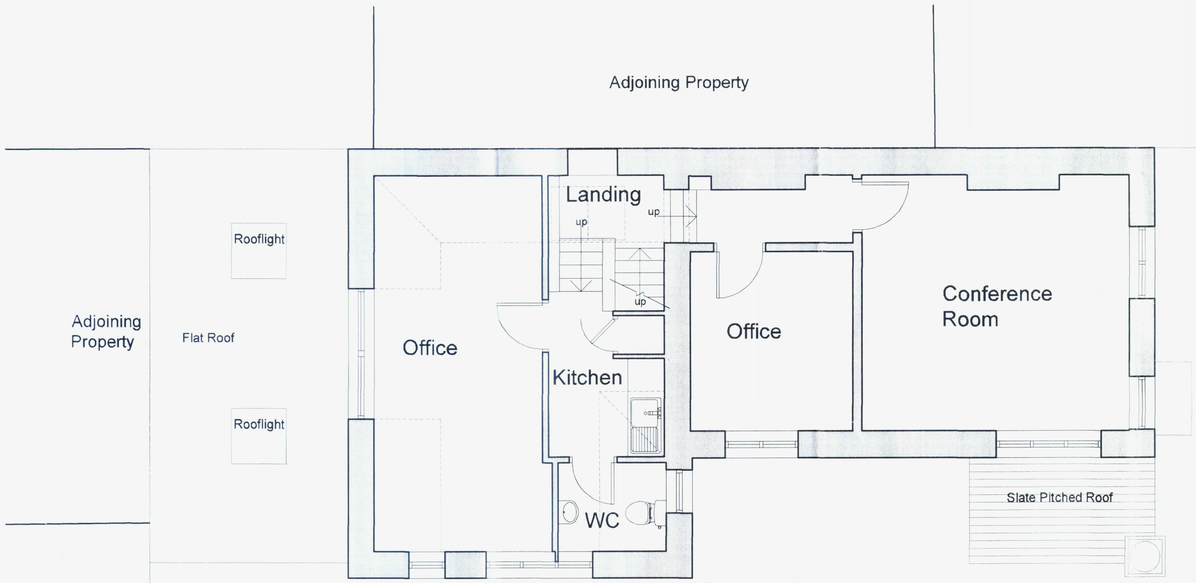


## Existing First Floor
scale 1:50

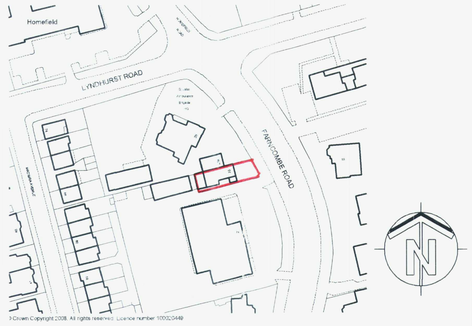


## Location Plan
scale 1:1250

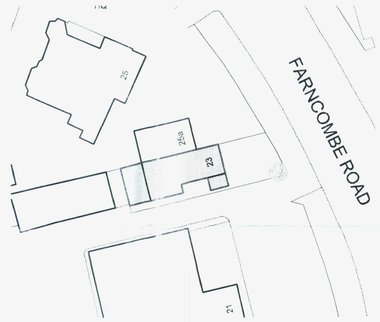


## Block Plan
scale 1:500

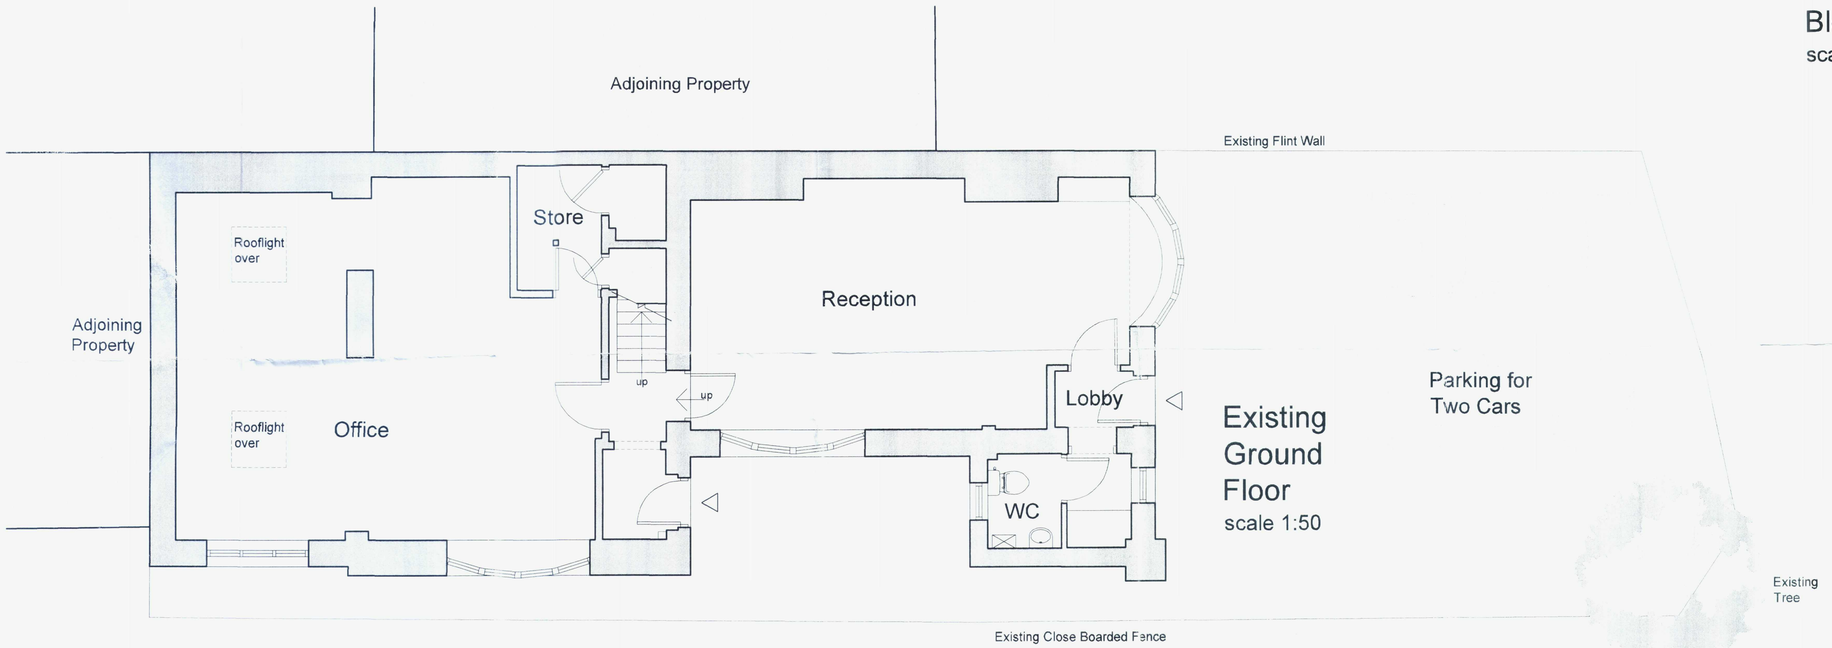


## Existing Ground Floor
scale 1:50

PDP ARCHITECTS

RYEBROOK STUDIOS WOODCOTE SIDE EPSOM SURREY KT18 7HD 01372 744446 www.pdp.co.uk

PROJECT

DENTIST SURGERY
23 FARNCOMBE ROAD
WORTHING BN11 2AY

DRAWING

LOCATION PLAN,
BLOCK PLAN AND
EXISTING FLOOR PLANS

| | | | |
|---|---|---|---|
| DRAWN | Chris | DRG No | REVISION |
| CKD | CJL | | |
| DATE | 08.12.09 | 5021 P 001 | |
| SCALE | As shown @ A1 | | |

All construction work to be carried out in accordance with the Building Regulations.

T.P. OFFICE COPY

NOTES

1 COPYRIGHT The contents of this drawing may not be reproduced in whole or in part without the written permission of PDP Group Limited

REVISION

REV DESCRIPTION DATE BY CKD

WORTHING BOROUGH COUNCIL
RECEIVED 24/12/09
TP REF NO WB/ 09/1090/FULL

WORTHING BOROUGH
18 FEB 20
CONSENT GRA
SET TO GO!

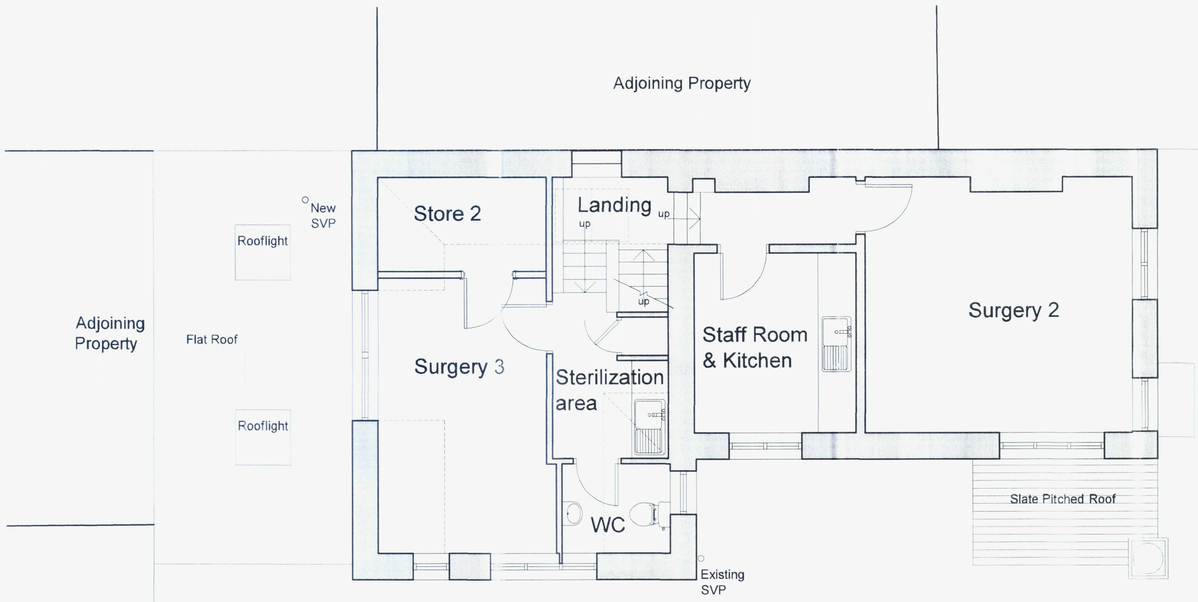


Proposed First Floor

SOFT LANDSCAPING

1 - Artemisia Powys castle - Wormwood (3lt)
2 - Cotoneaster horizontalis - Wall cotoneaster (3lt)
3 - Cotoneaster procumbens Queen of Carpets (3lt)
4 - Pittosporum tenuifolium Tom Thumb - Pittosporum Tom Thumb (3lt)
5 - Ilex Crenata Fastigiata - Japanese Holly (2.5lt)
6 - Lavandula Stoechas Purple Emperor (2lt)
7 - Euonymus fortunei Emerald Gaiety - Spindle Emerald Gaiety (2lt)
8 - Hypericum x moserianum Tricolor - St. Johns Wort (3lt)

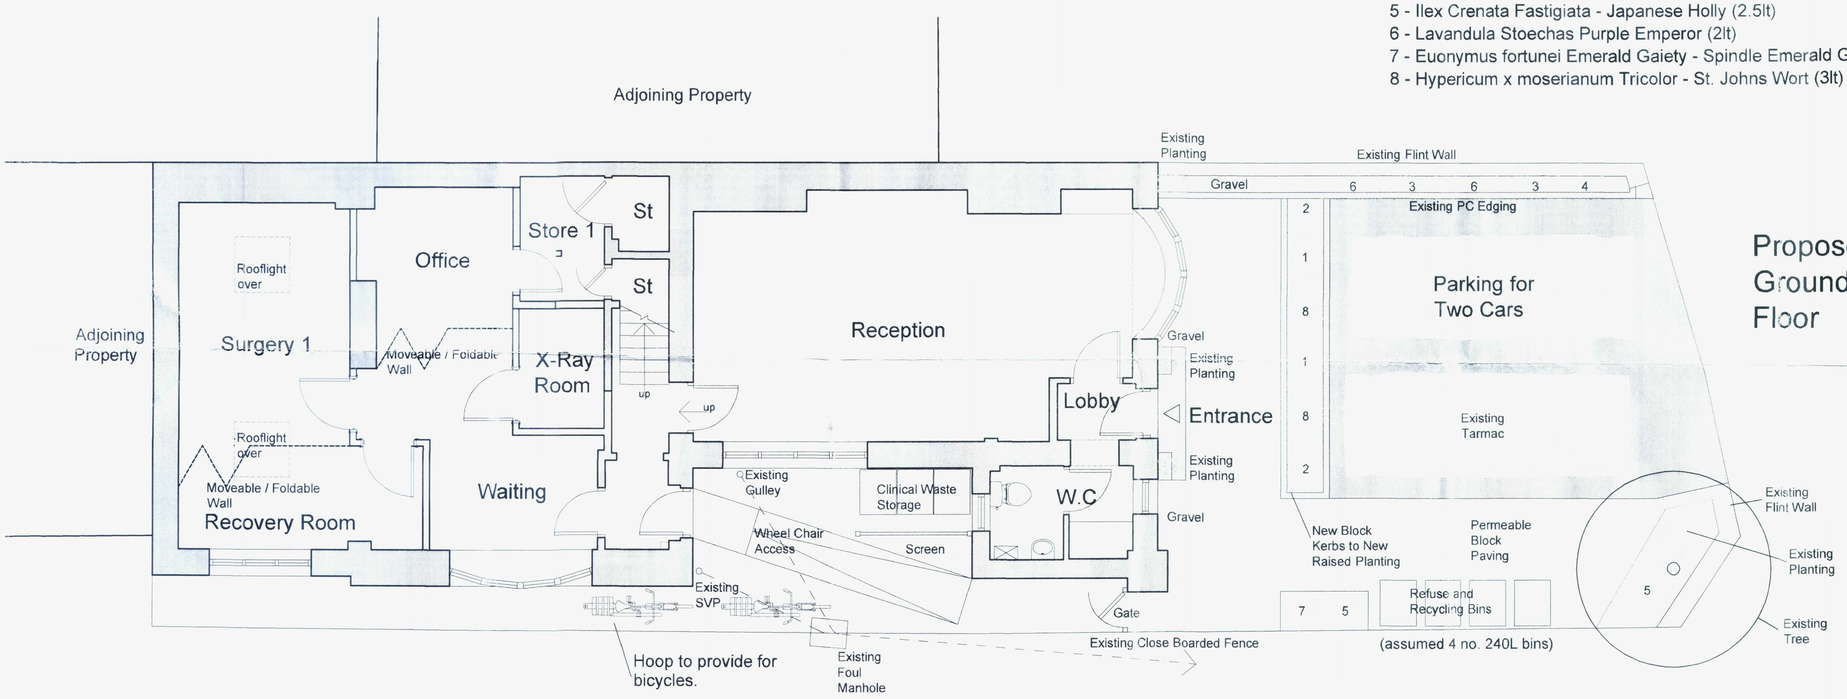


Proposed Ground Floor

PRELIMINARY

PDP ARCHITECTS
RYELANDS STUDIOS WOODCOTE SIDE EPSOM SURREY KT18 7HD 01372 744446 www.pdp.co.uk

PROJECT
DENTIST SURGERY
23 FARNCOMBE ROAD
WORTHING BN11 2AY

DRAWING
PROPOSED
FLOOR PLANS

DRAWN Chris
CKD CJL
DATE 08.12.09
SCALE 1:50 @ A1
1:100 @ A3

DRG No 5021 P 003

REVISION A

T.P. OFFICE COPY

NOTES

1 COPYRIGHT The contents of this drawing may not be reproduced in whole or in part without the written permission of PDP Group Limited

COUNCIL OF WORTHING
24/12/09
WBC 09/1090/FULL

REVISION

REV DESCRIPTION DATE BY CKD

WORTHING BOROUGH COUNCIL
18 FEB 2010
PLANNING GRANTED

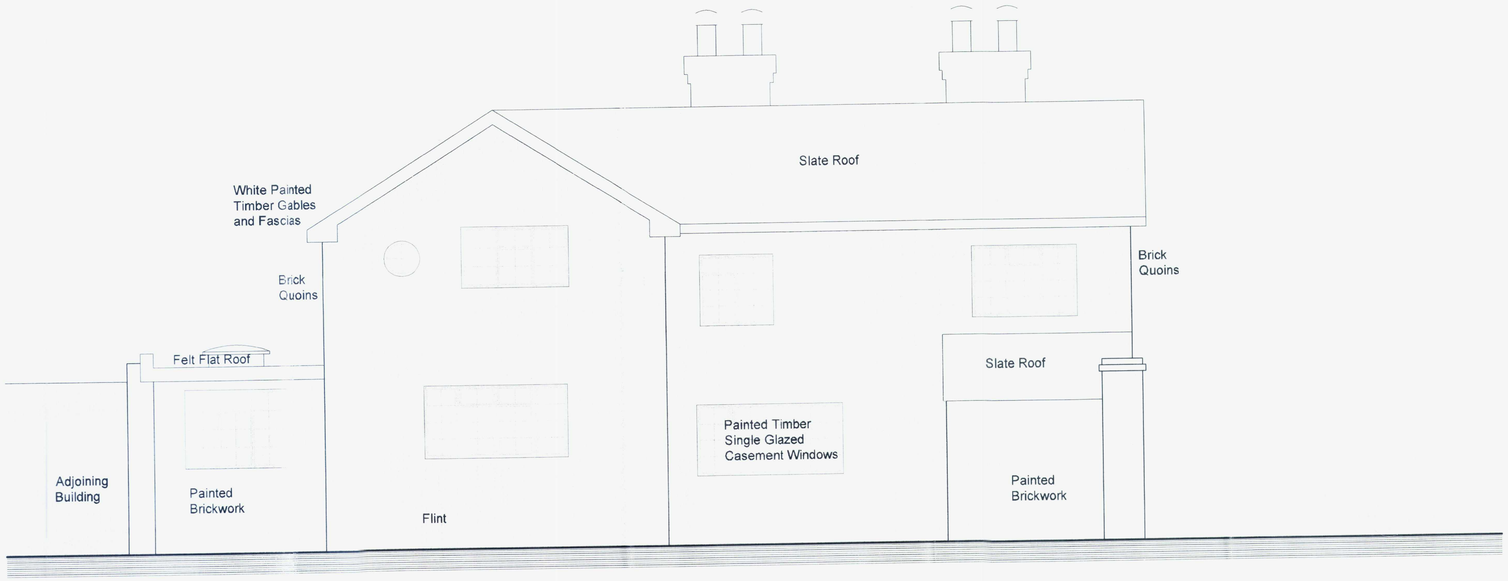


South Elevation

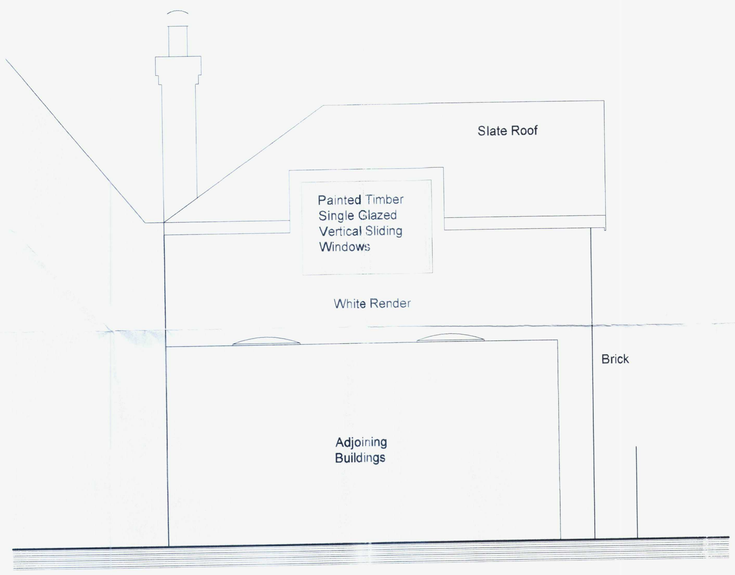


West Elevation

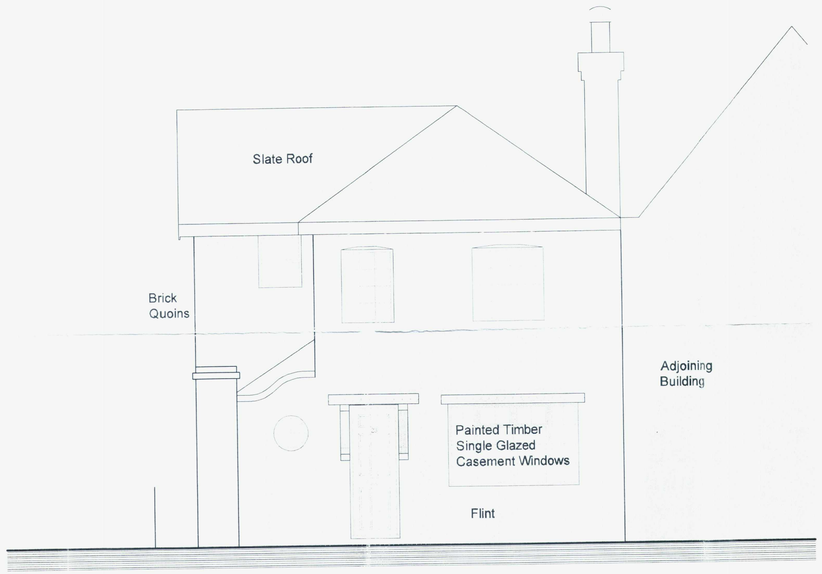


East Elevation

PDP ARCHITECTS
RYEBROOK STUDIOS WOODCOTE SIDE EPSOM
SURREY KT18 7HD 01372 744446 www.pdp.co.uk

PROJECT

DENTIST SURGERY
23 FARNCOMBE ROAD
WORTHING BN11 2AY

DRAWING

EXISTING AND PROPOSED ELEVATIONS

DRAWN Chris
CKD CJL
DATE 11.12.09
SCALE 1:50 @ A1
1:100 @ A3

DRG No 5021 P 002

REVISION