


FRONT ELEVATION AS EXISTING WEST ELEVATION

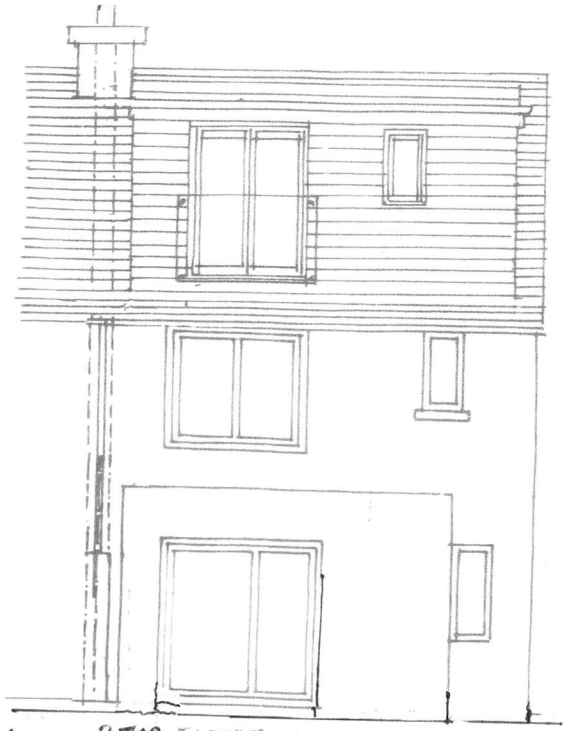

REAR ELEVATION AS PROPOSED EAST

SCALE 1:100

0 01 02 03 04

JOHN BRADBURY FSAI ARCHITECTURAL CONSULTANT
123 GREENACRES SHOREHAM BY SEA BN43 5XL
TELEPHONE 01273 446424 07799560222
WEBSITE WWW.JOHNBRADBURY.CO.UK
E MAIL JOHNBRADBURYARCH@BTINTERNET.COM

PROPOSED REAR EXTENSION TO 200 OLD SHOREHAM ROAD
SHOREHAM BY SEA
BN43 5TE
FOR ADAM RABSON

DRAWING NO 49/05A
FRONT & REAR ELEVATIONS
AS PROPOSED