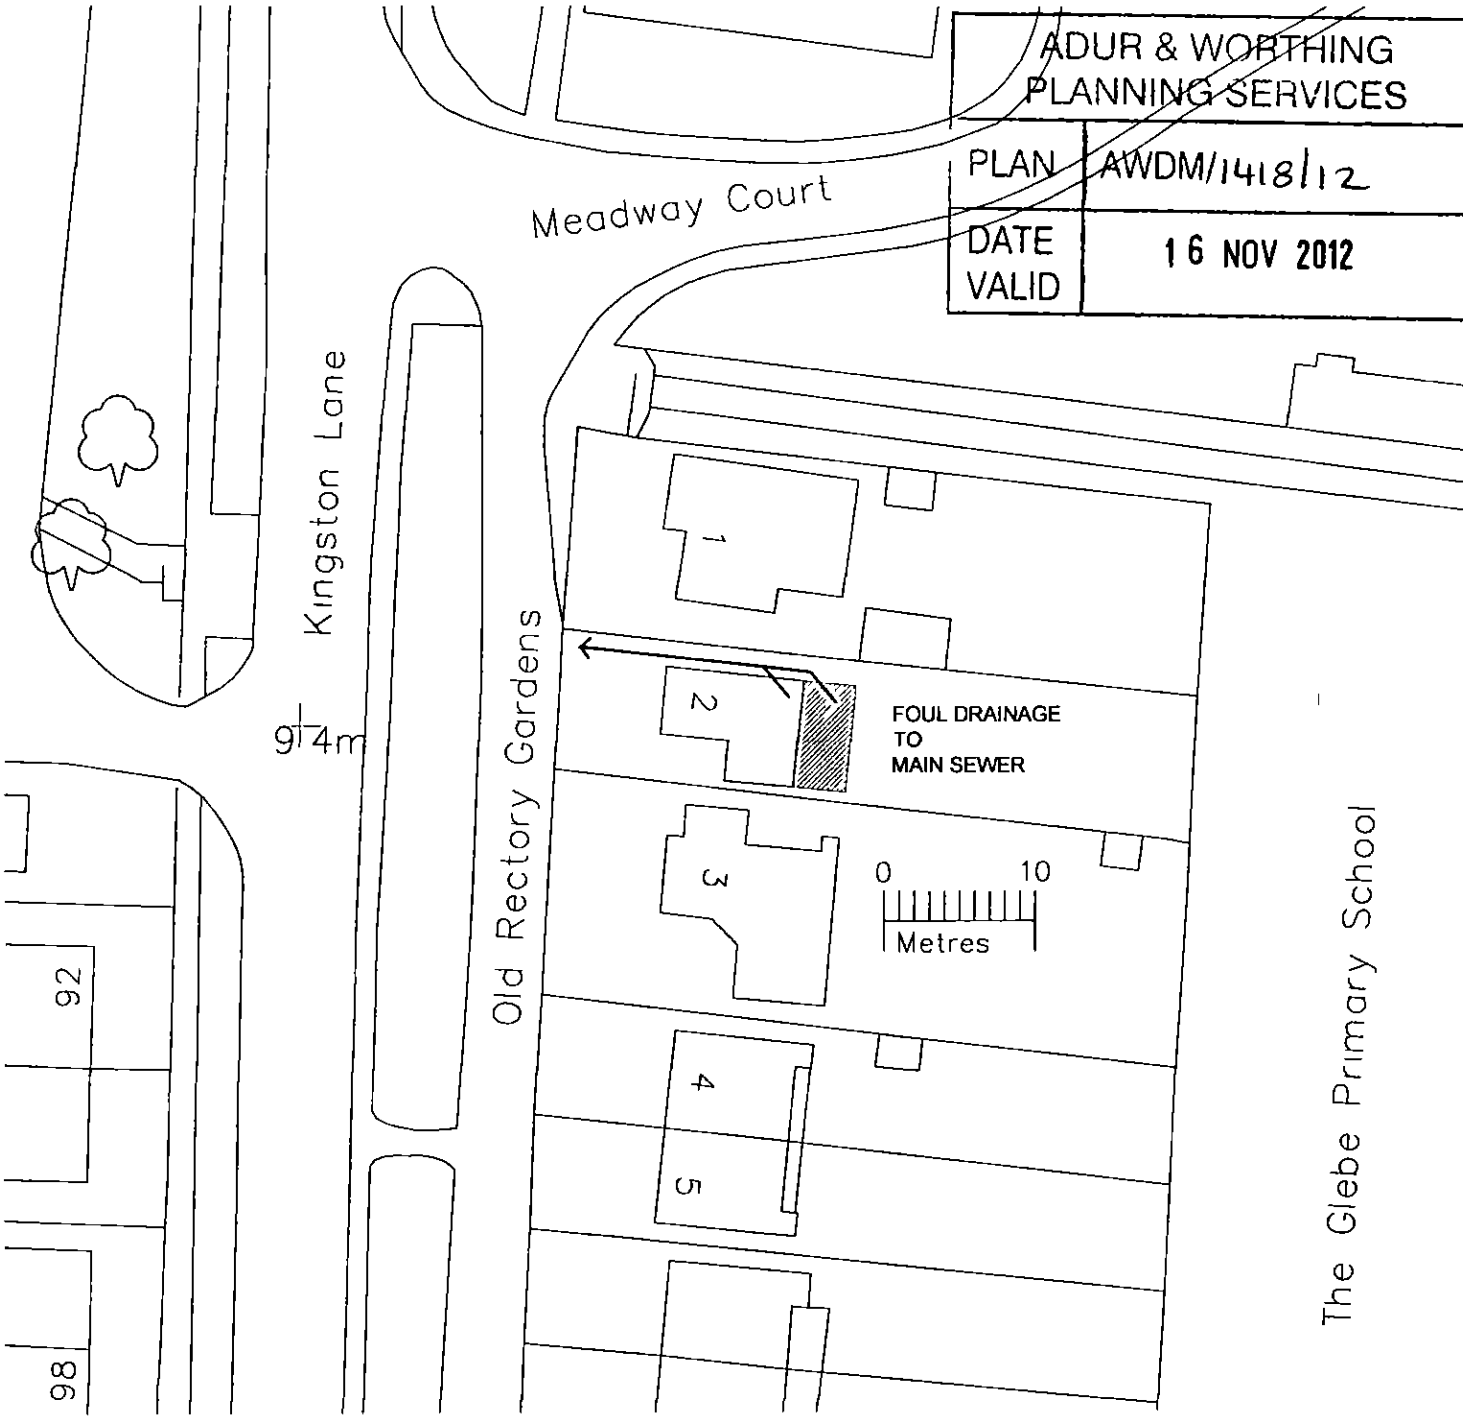


ADUR & WORTHING
PLANNING SERVICES

PLAN	AWDM/1418/12
DATE VALID	16 NOV 2012

PROPOSED ALTERATIONS AT
2 OLD RECTORY GARDENS
SOUTHWICK BN42 4SQ

BLOCK PLAN

DRAWING NO 02

SCALE 1 500

DRAWN BY RR 11/11/12

RICHARD ROBINSON RIBA
RR ARCHITECTS
16 MILL LANE, SHOREHAM BY SEA BN43 5AG
01273 452 634 07860 632 542
E-MAIL richard@rr-architects co uk

NORTH