BLOCK PLAN. SCALE 1:500

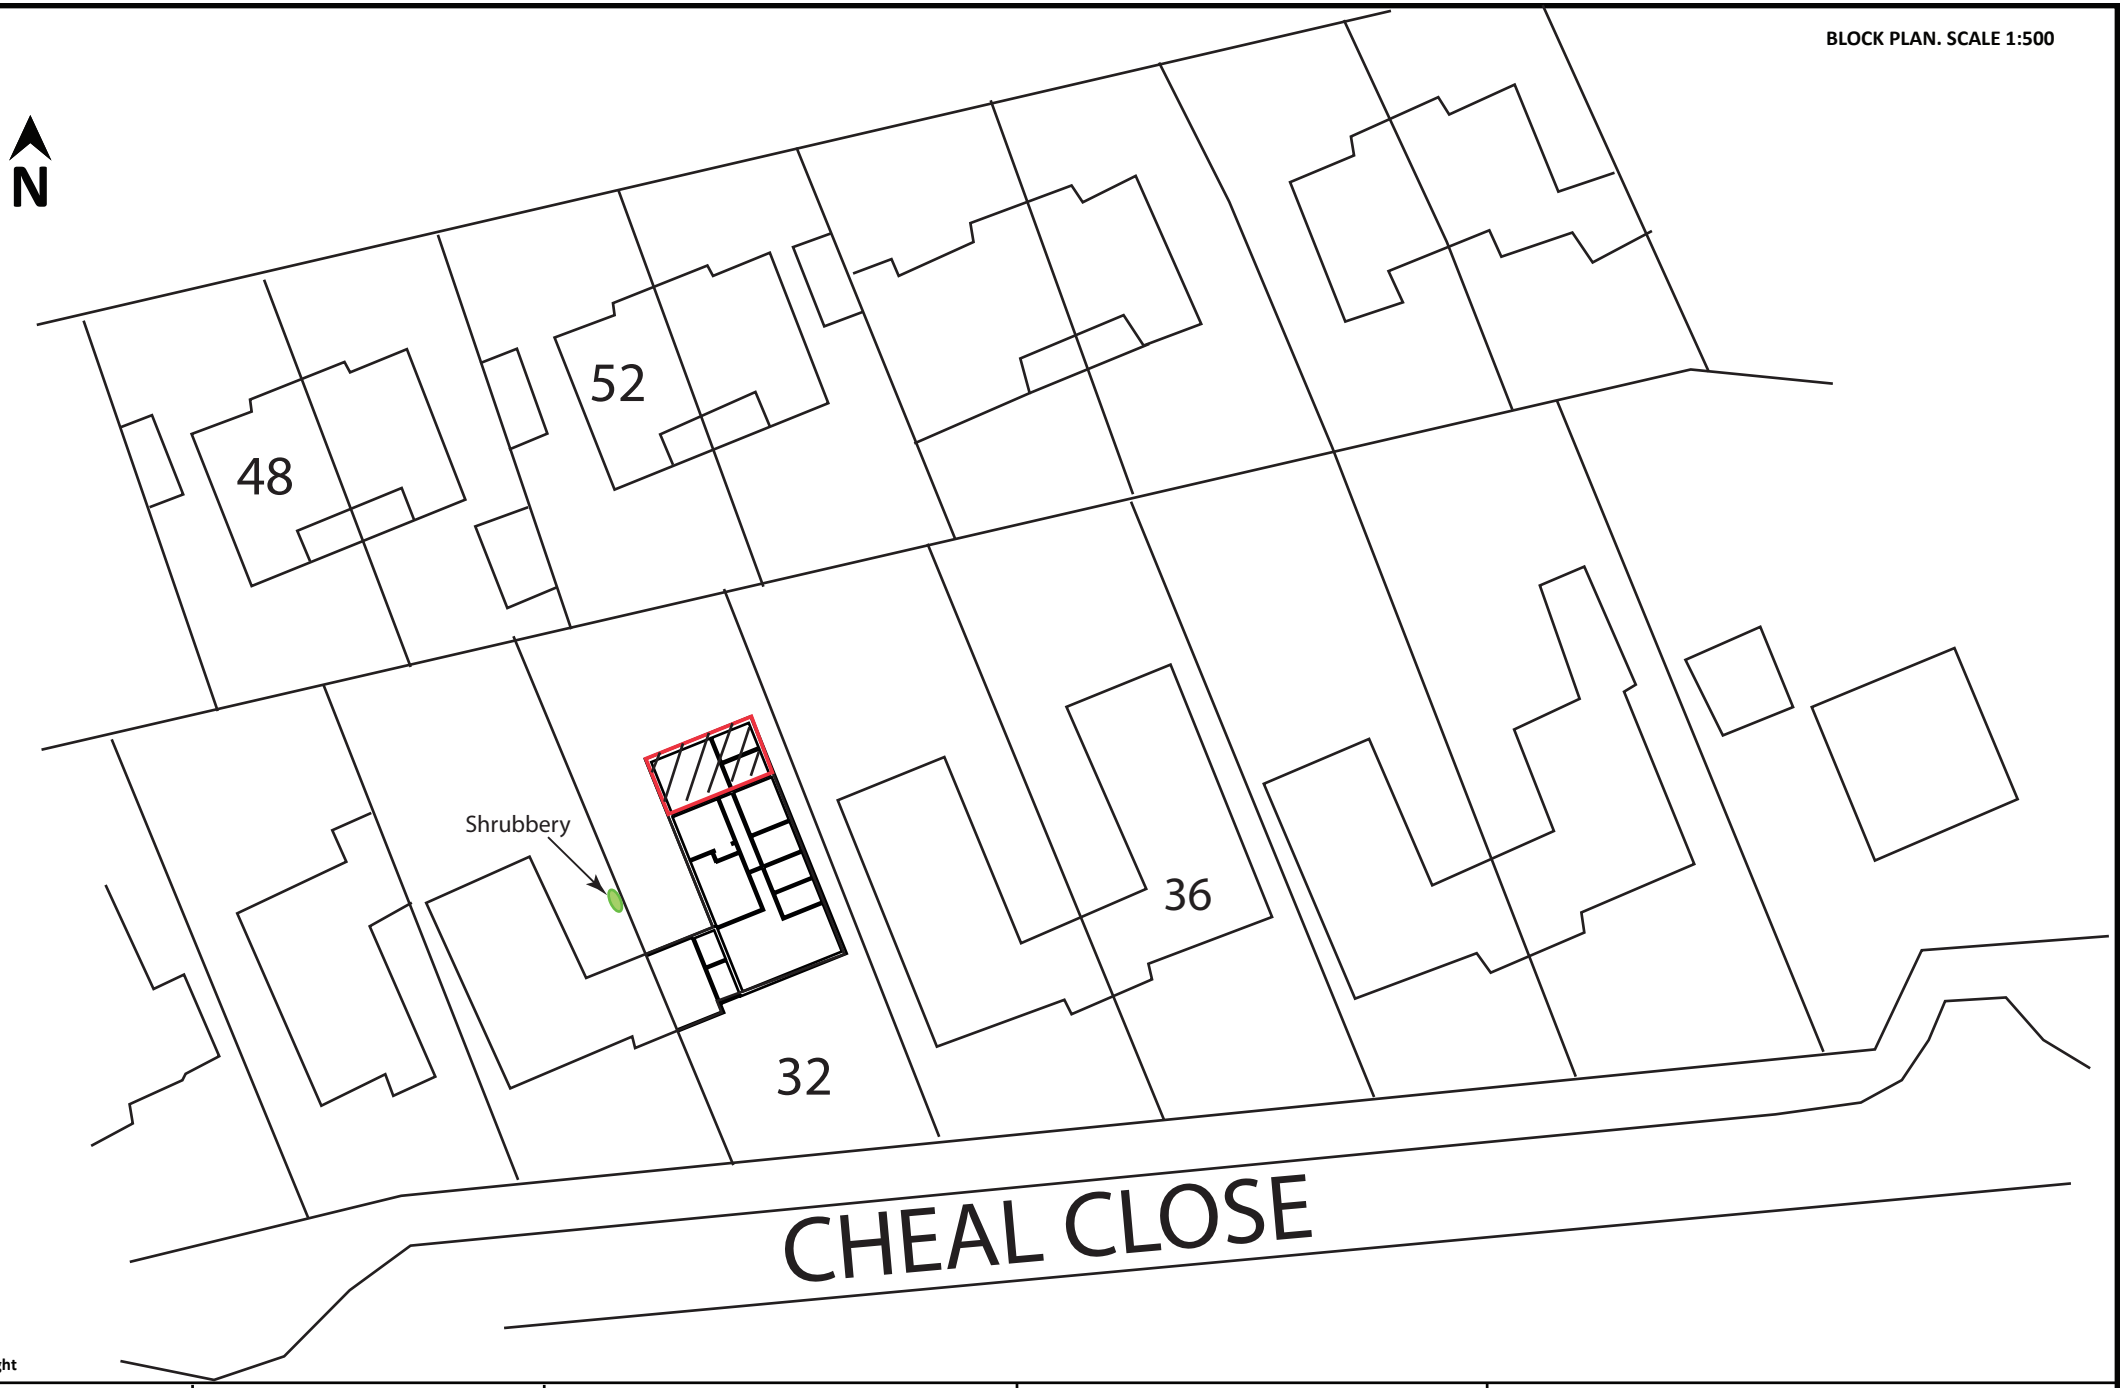

© copyright

ED63
ELEMENTAL DESIGN

elementaldesign63@gmail.com
07799 402 870
07754 093 904

32 CHEAL CLOSE
SHOREHAM BY SEA

Drawing Title:
PROPOSED SITE BLOCK PLAN
REVISION 4

1:500 Scale Bar
5m 10m 15m 20m

BLOCK PLAN	SCALE	1:500	A4	Drawing No.-.32CC.BP	Rev:	Drawn by - A.Ramus	Date: 06-10-2020