




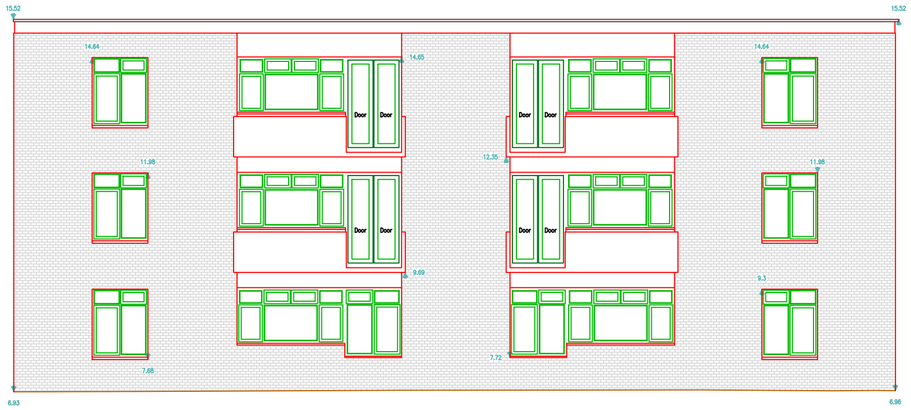


South Elevation

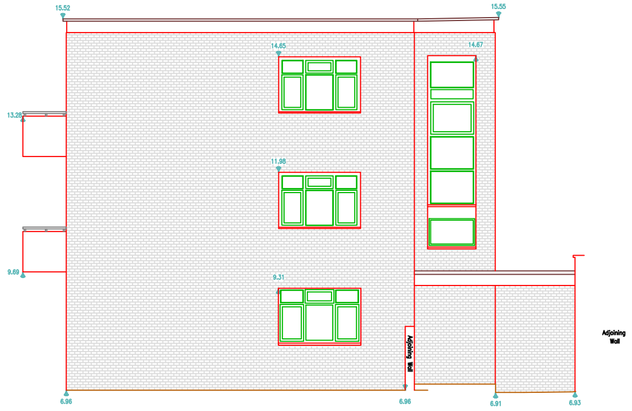

East Elevation

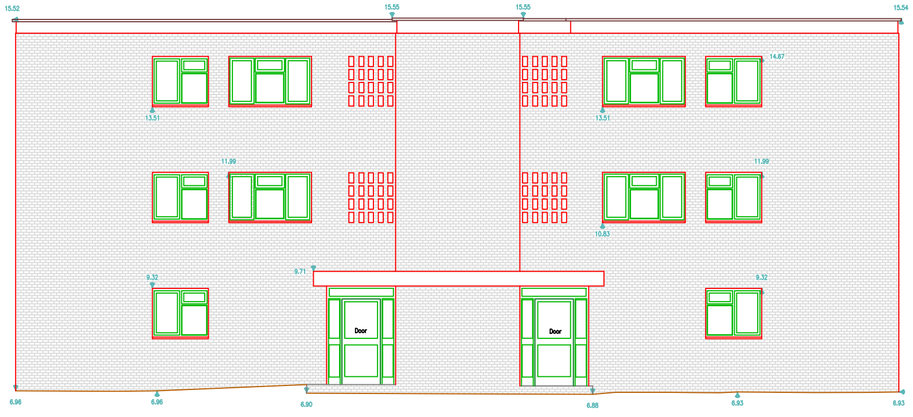

North Elevation

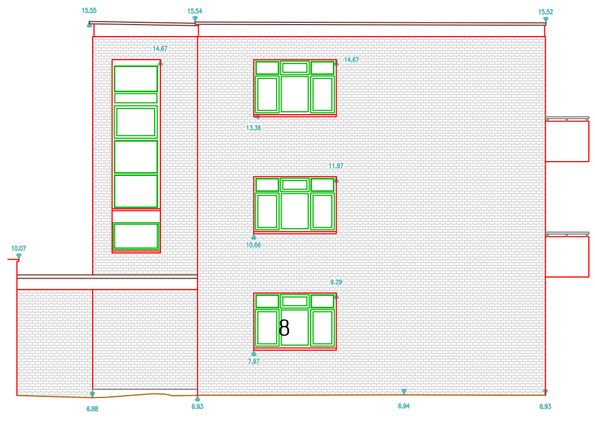

West Elevation



Scale 1:100

PLANNING ISSUE

Rev.	Description.	Date.
A	Added balcony profile view on the West Elevation.	19/04/24

Do not scale from this drawing. Dimensions to be verified on site by contractor prior to commencement of work.

This drawing is the copyright of the practice and may not be reproduced in part or in whole without the prior written consent of the practice.

© 2022 Faithorn Farrell Timms LLP

Faithorn Farrell Timms
Suite 4e Castle House
Sea View Way
Brighton
BN2 6NT

T 01273 305027

Client
Adur District Council

Project
Southwick Estate
37–42 Coates Court
West Sussex

Drawing Title
Existing Elevations

Date: 05/03/24	Scale: 1:100@A2
Drawn By: SB	Checked By: KH
Project No.: PR-10073	Drawing No.: 02 Rev.: A