
25m 0 25 50

Scale 1:1250

N

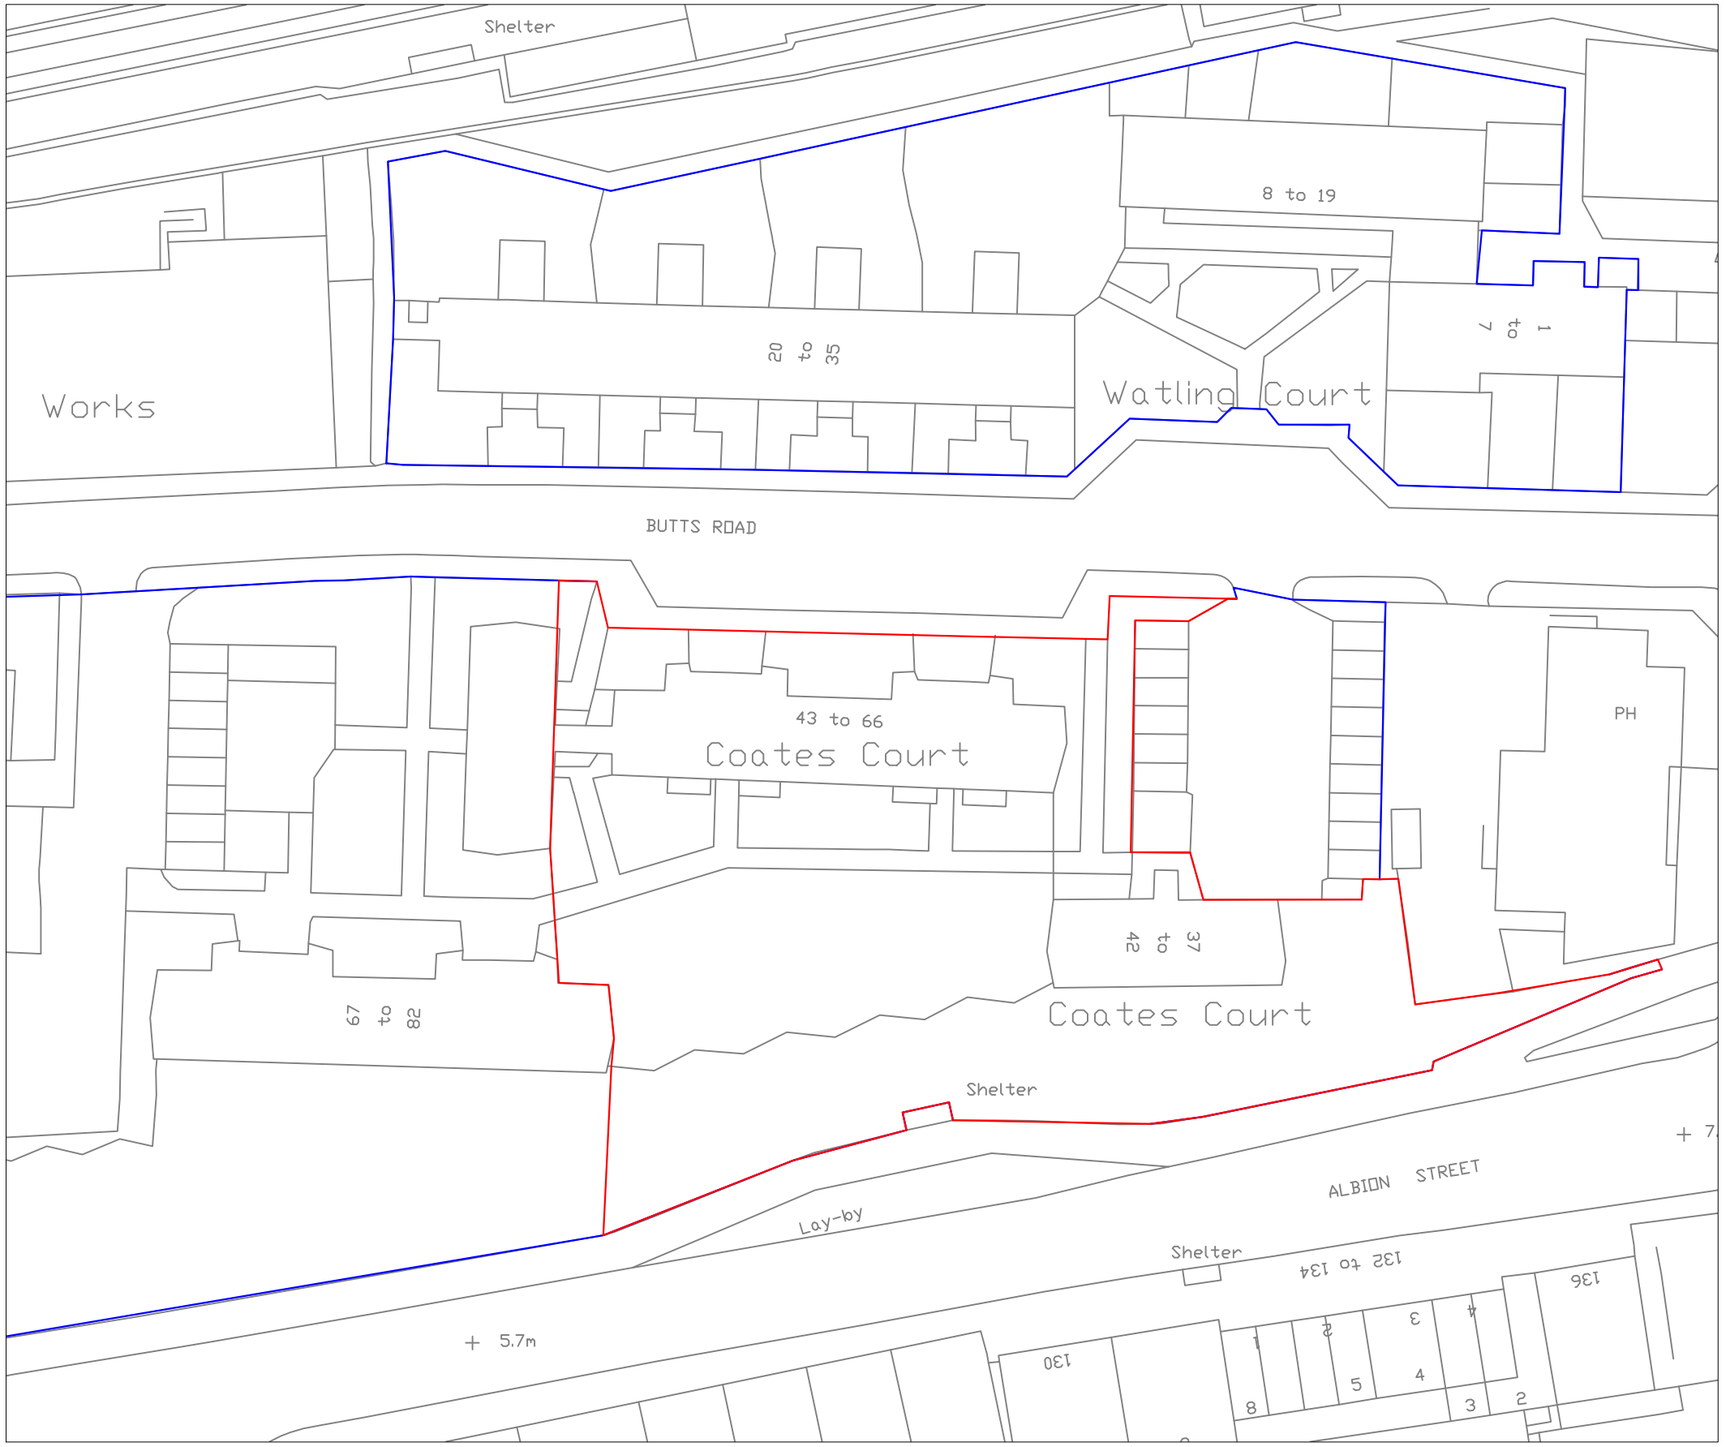


| Rev. | Description. | Date. |
|---|---|---|
| | | |

Do not scale from this drawing. Dimensions to be verified on site by contractor prior to commencement of work.

This drawing is the copyright of the practice and may not be reproduced in part or in whole without the prior written consent of the practice.

© 2024 Faithorn Farrell Timms LLP

**Faithorn Farrell Timms**
Suite 4e Castle House
Sea View Way
Brighton
BN2 6NT

T 01273 305027

Client
Adur District Council

Project
Southwick Estate
37–42 & 43–66 Coates Court
West Sussex

Drawing Title
Existing Site Location Plan

| Date | Scale |
|---|---|
| 03/04/2024 | 1:1250@A3 |
| **Drawn By** | **Checked By** |
| SB | KH |
| **Project No.** | **Drawing No.** **Rev.** |
| PR-10073 | 003 |

PLANNING ISSUE