



INFILL– Where elevation is marked with this note, this indicates an areas of perforated brick openings with brickwork, which is to be blocked up using bricks to match existing. Intmescent tumble drier vent, and iintumescent hit and miss vents are to be installed in this area.

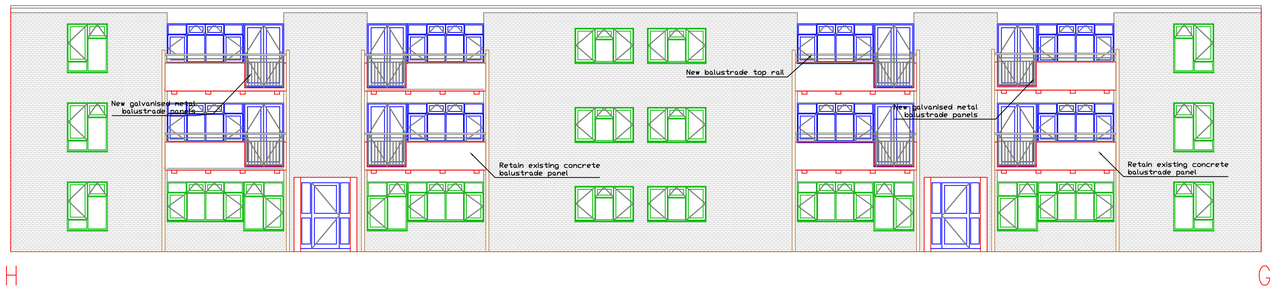

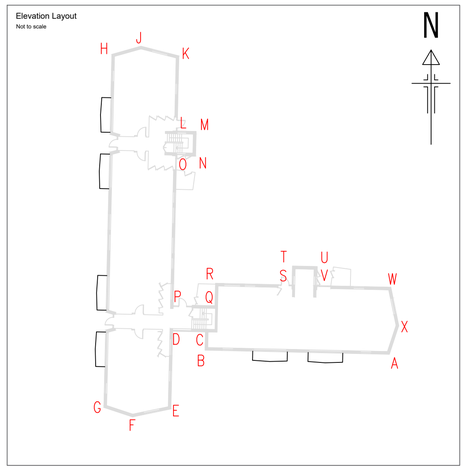



PLANNING ISSUE


Rev.	Description.	Date.
A	Added North point to elevation layout and scale bar to typical balcony view.	19/04/24

Do not scale from this drawing. Dimensions to be verified on site by contractor prior to commencement of work.


This drawing is the copyright of the practice and may not be reproduced in part or in whole without the prior written consent of the practice.
©2022 Faithorn Farrell Timms LLP

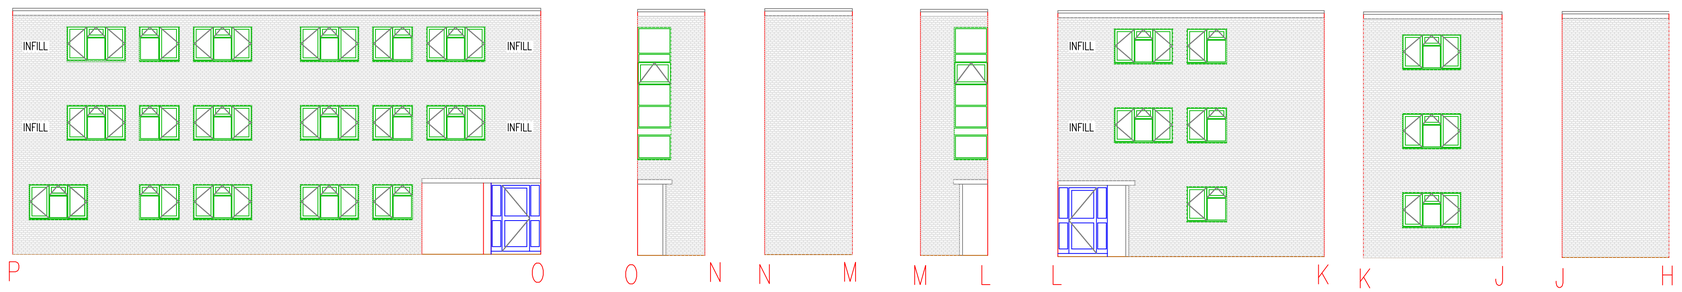

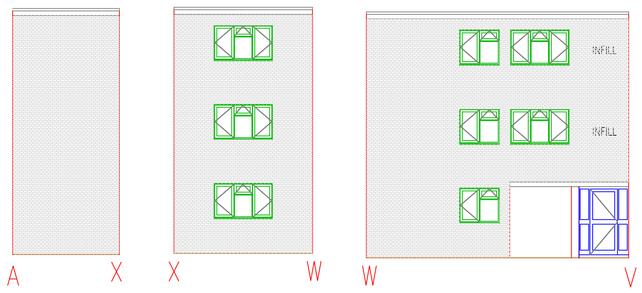

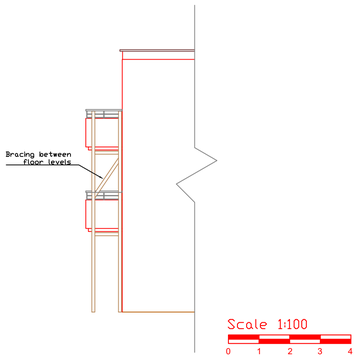

TYPICAL BALCONY SIDE VIEW

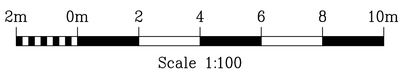

Faithorn Farrell Timms

Suite 4e Castle House
Sea View Way
Brighton
BN2 6NT

T 01273 305027

Client	Adur District Council
Project	Southwick Estate Locks Court West Sussex
Drawing Title	Proposed Elevations
Date	05/03/24
Scale	1:100@A1
Drawn By	SB
Checked By	KH
Project No.	PR-10073
Drawing No.	13
Rev.	A