
6 GREENLAND CLOSE, DURRINGTON, WORTHING

Existing details 01

April 2024

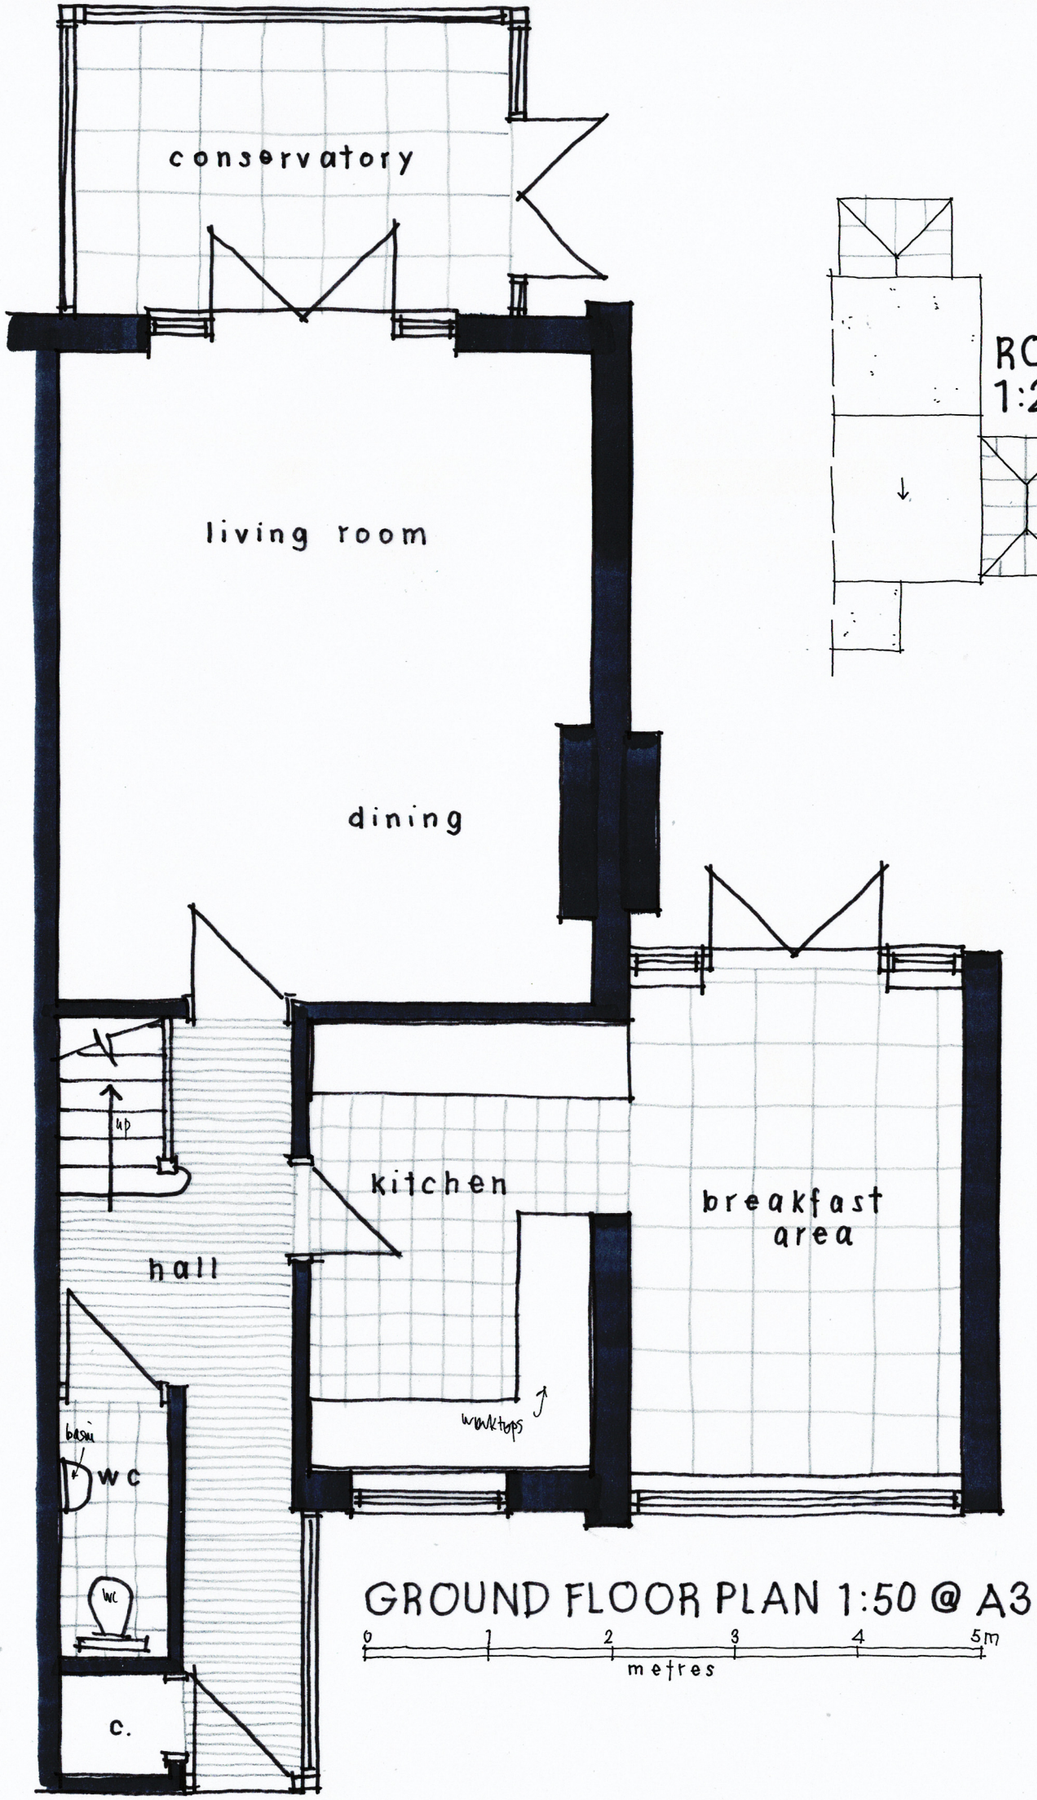


ROOF PLAN
1:200

line of existing boundary

GROUND FLOOR PLAN 1:50 @ A3

0 1 2 3 4 5m
metres

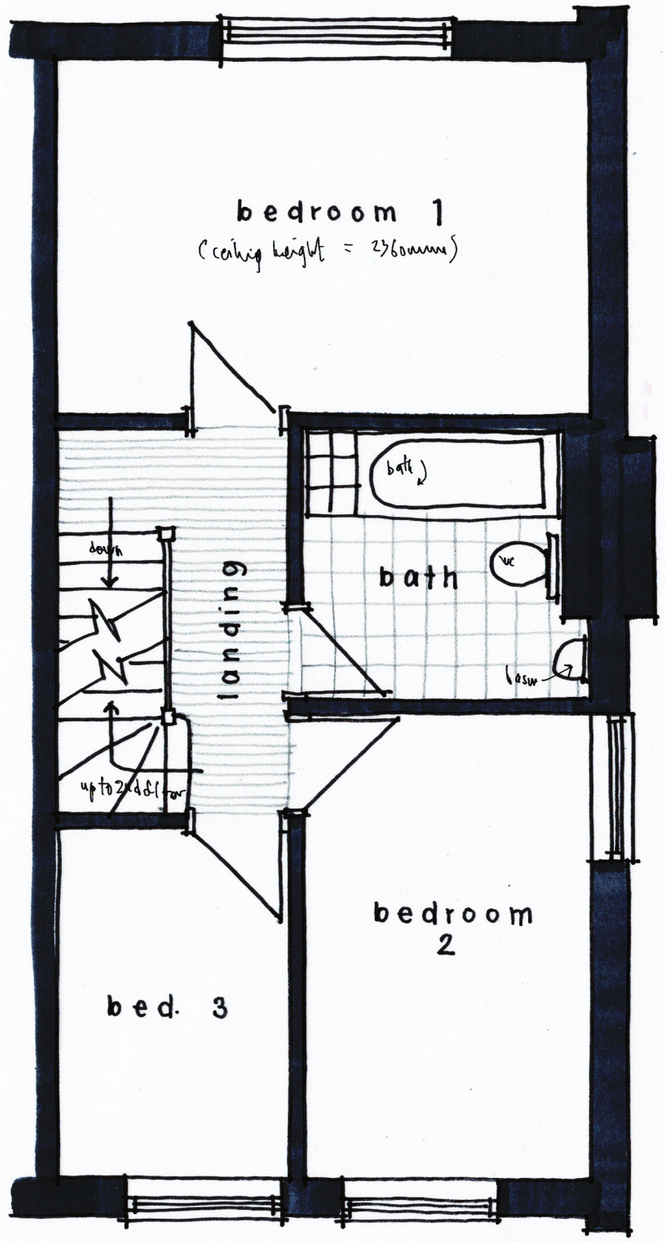

1st FLOOR PLAN

Wayne Gander MCIAT
Architectural Technologist
98 Durrington Lane, Worthing
West Sussex BN13 2RQ
E : waynegander08@gmail.com