
WAYNE GANDER MCIAT
Chartered Architectural Technologist
98 Durrington Lane
WORTHING
West Sussex
BN13 2RQ
M – 07808 887896
E – waynegander08@gmail.com

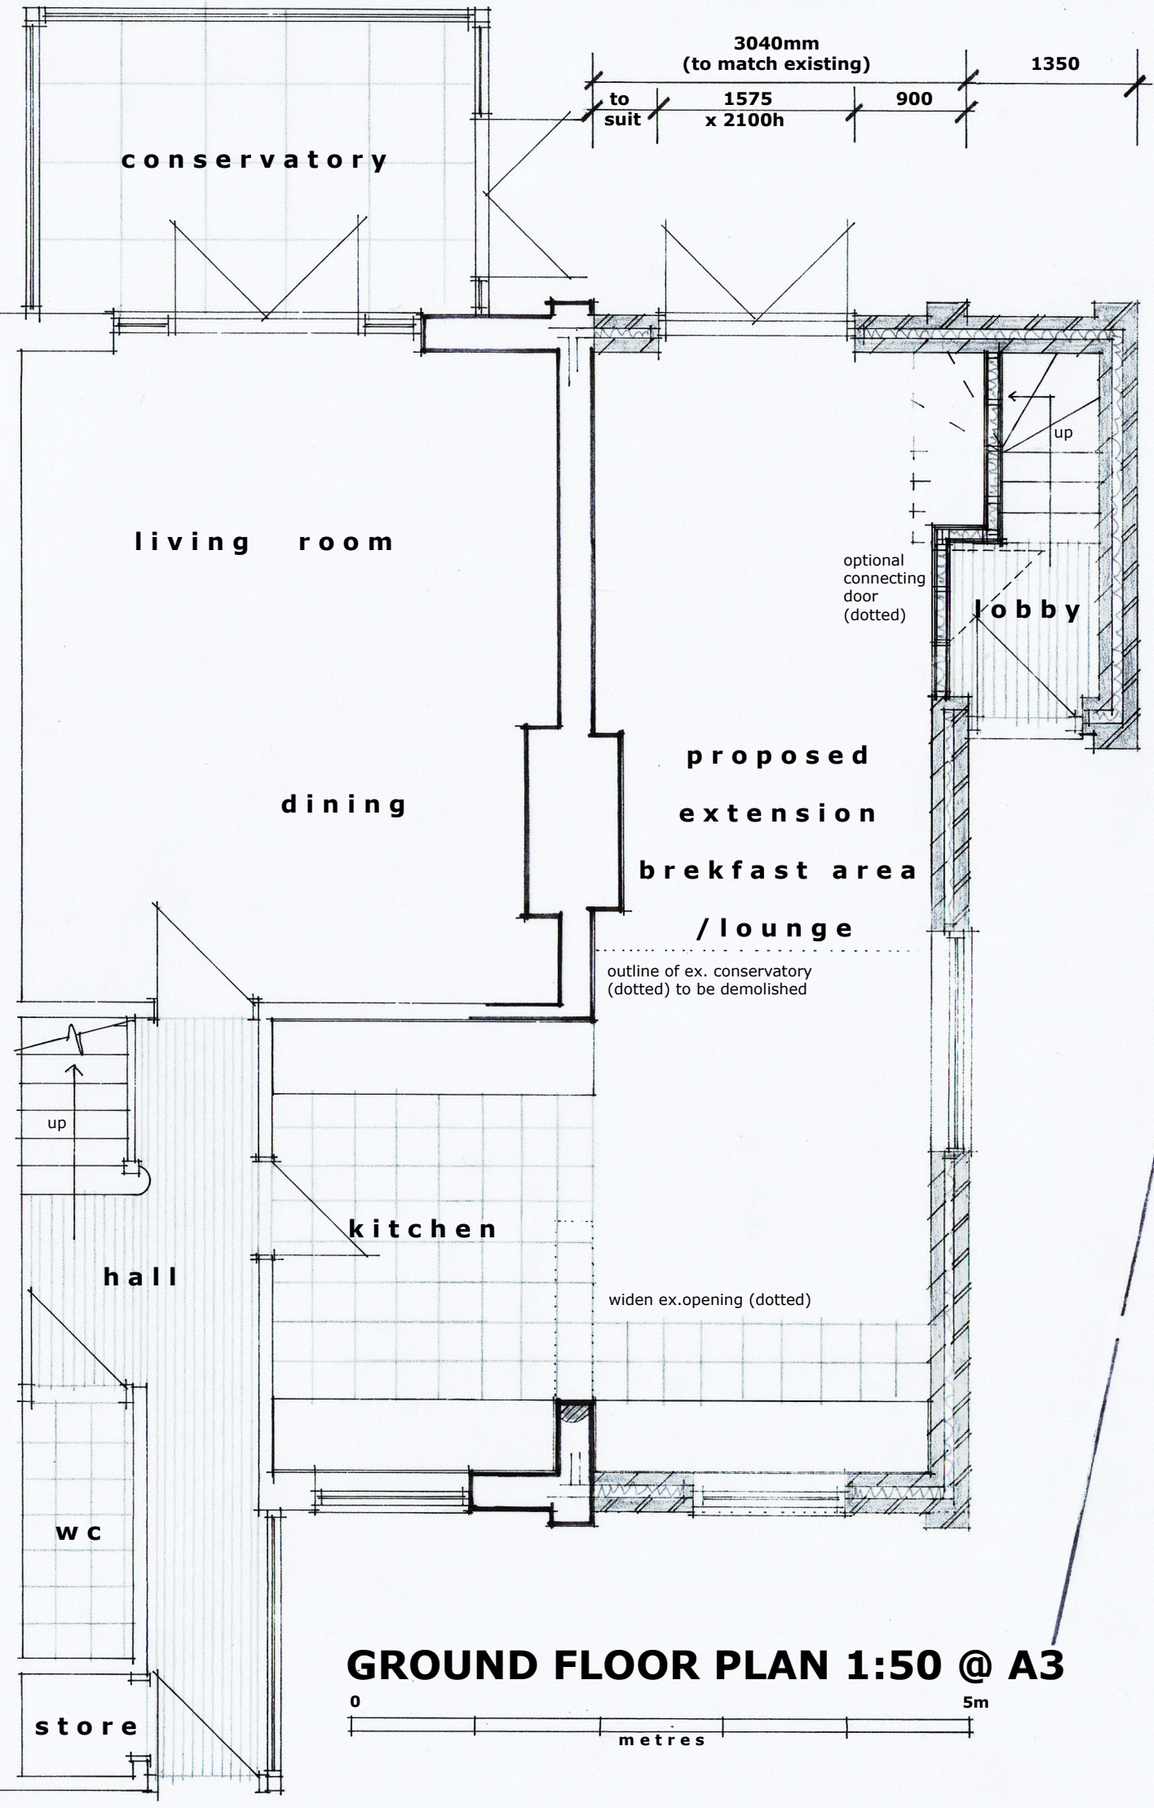


GROUND FLOOR PLAN 1:50 @ A3

0 5m
metres

ex. boundary

ex. footpath

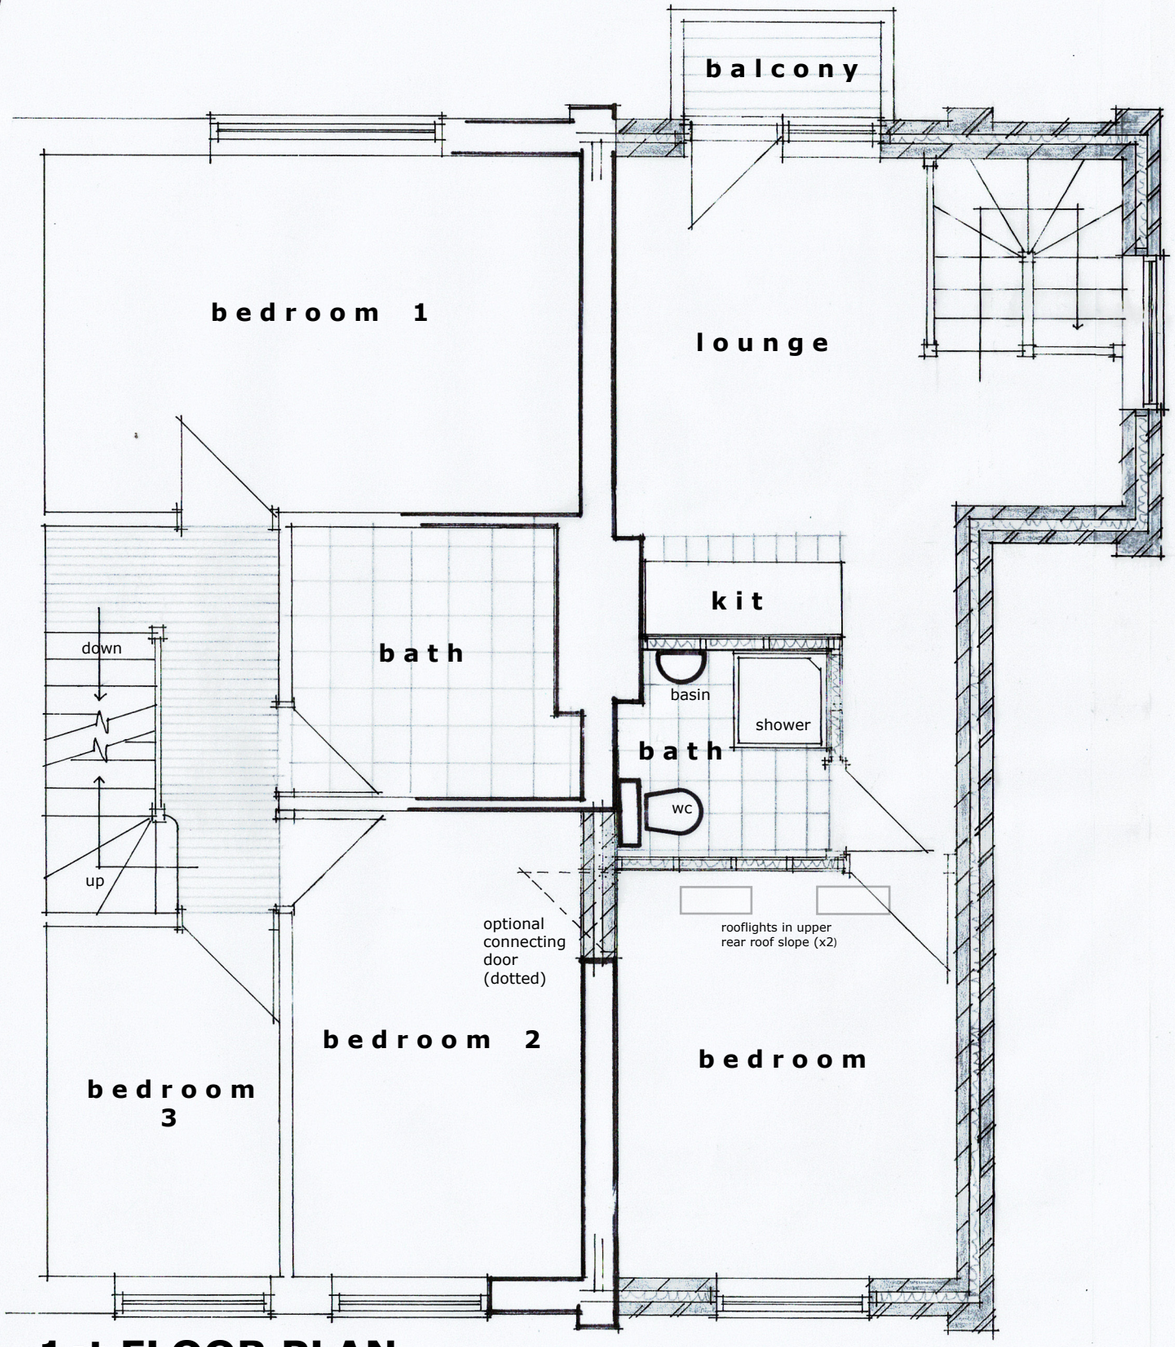

1st FLOOR PLAN

Revisions A - rooflights shown in 1st floor bedroom on upper rear roof slope 15/4/24

6 GREENLAND CLOSE, DURRINGTON, WORTHING
Proposed floor plans WT/GC/03 A Apr 2024