




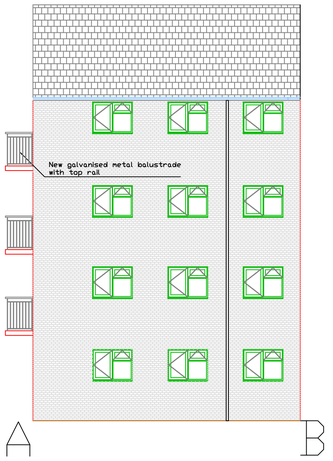


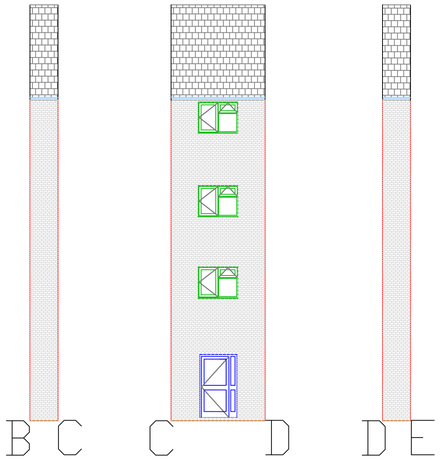

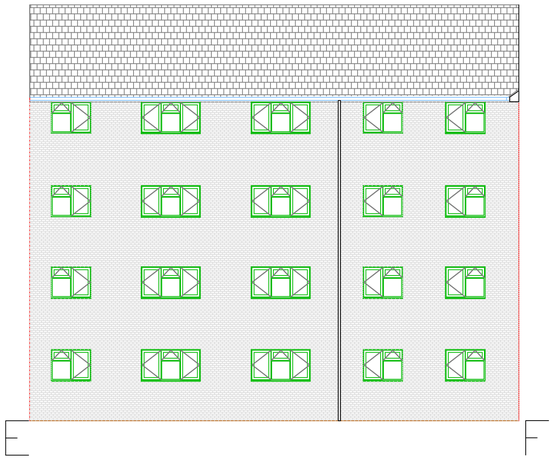


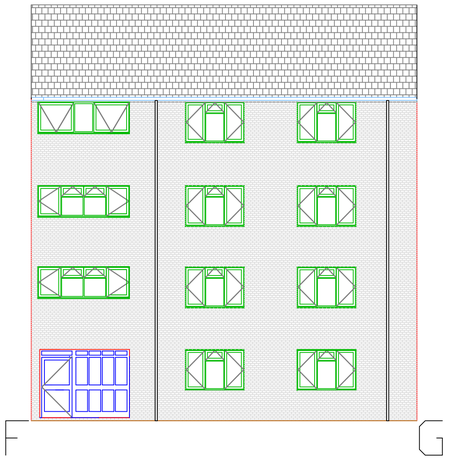


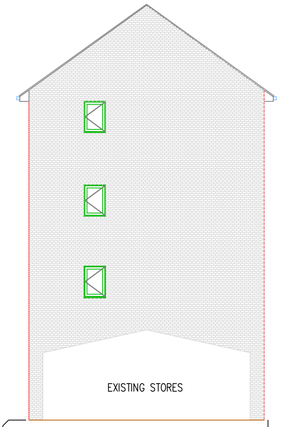


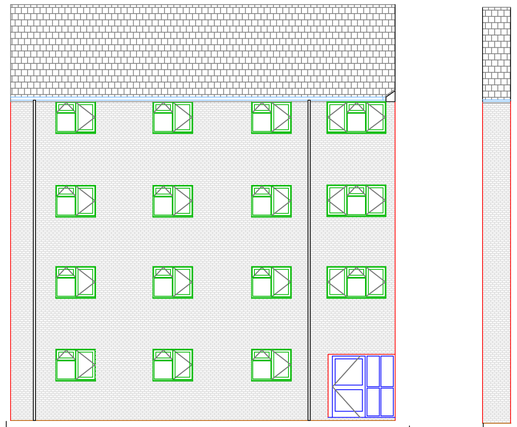



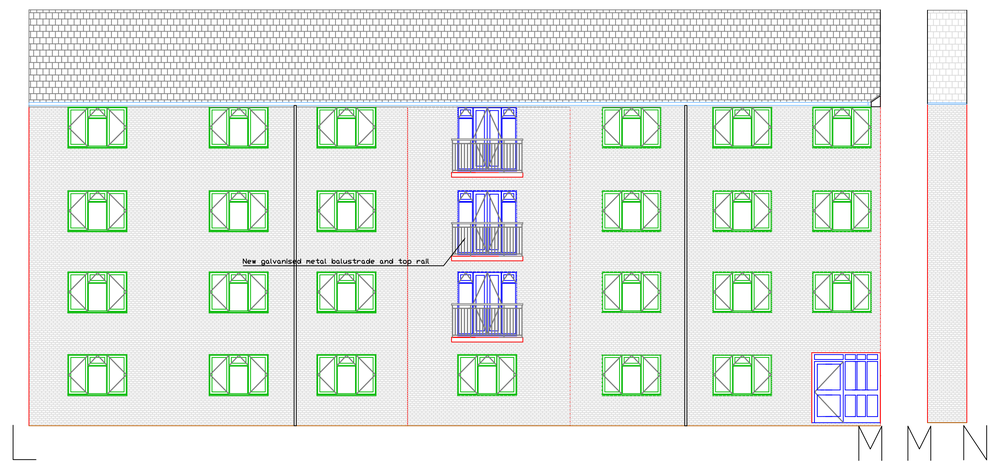


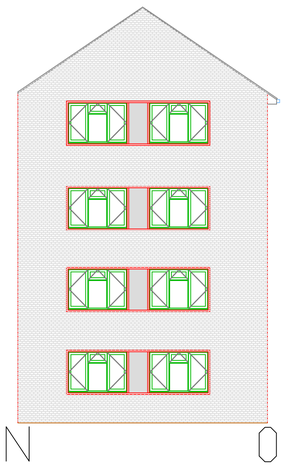

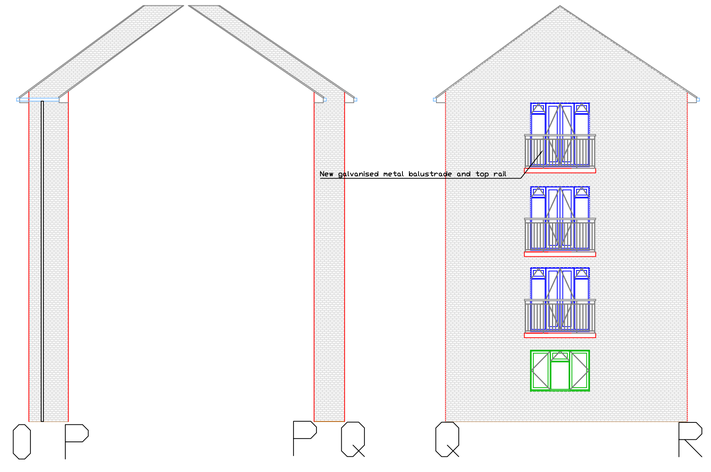

Elevation Layout

Not to scale

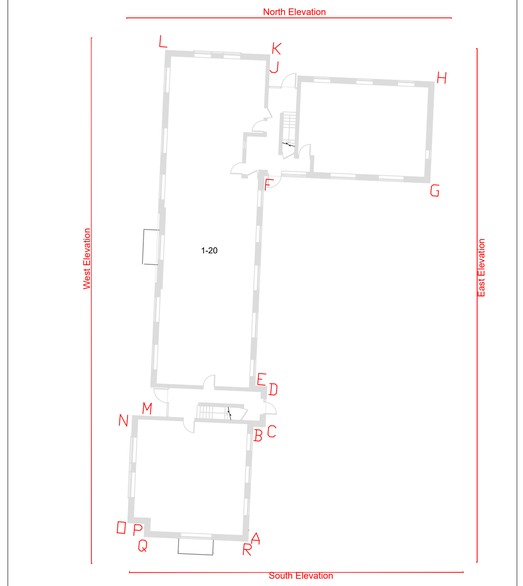

2m 0m 2 4 6 8 10m

Scale 1:100

PLANNING ISSUE

Rev.	Description.	Date.
A	Added scale bar	23/04/24

Do not scale from this drawing. Dimensions to be verified on site by contractor prior to commencement of work.

This drawing is the copyright of the practice and may not be reproduced in part or in whole without the prior written consent of the practice.
©2022 Faithorn Farrell Timms LLP

Faithorn Farrell Timms

Suite 4e Castle House
Sea View Way
Brighton
BN2 6NT

T 01273 305027

Client
Adur District Council

Project
Southwick Estate
1-20 Rock Close
West Sussex

Drawing Title
Proposed Elevations

Date	Scale
05/03/24	1:100@A1
Drawn By: SB	Checked By: KH
Project No.: PR-10073	Drawing No.: 14 Rev.: A