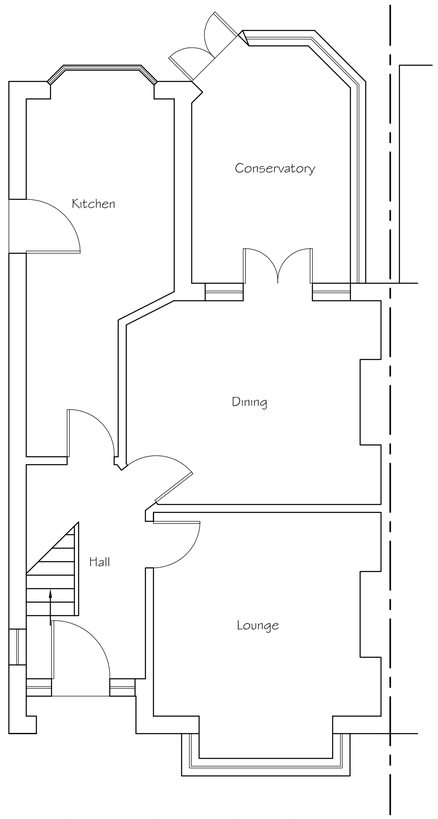

Existing Ground Floor Plan

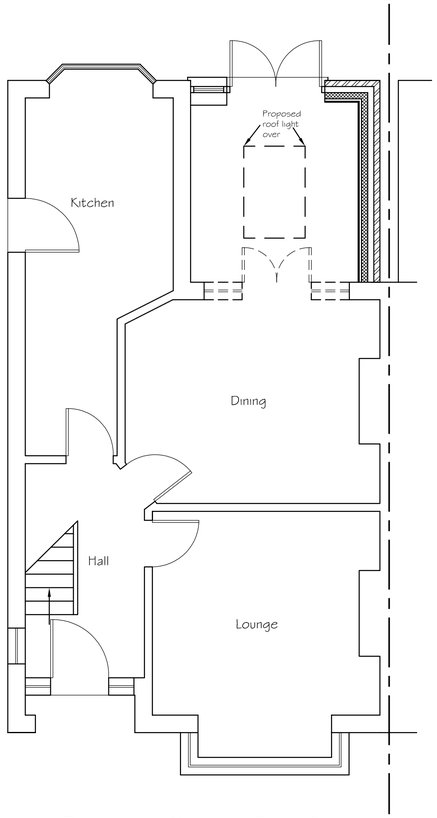

Proposed Ground Floor Plan

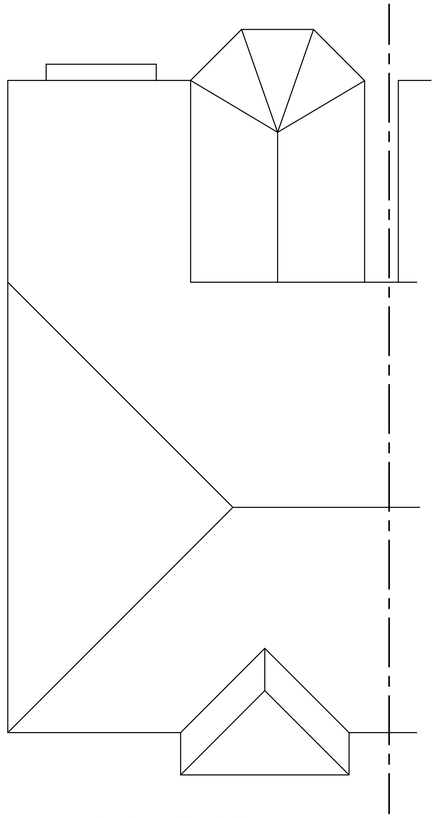

Existing Roof Plan

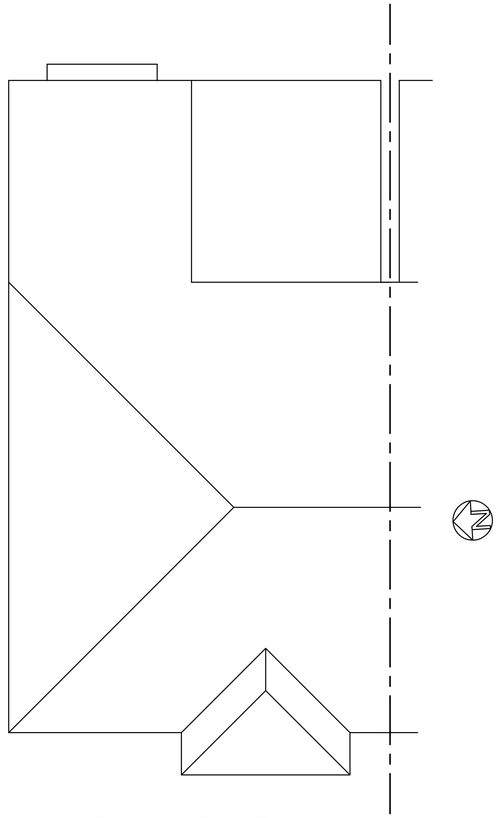

Proposed Roof Plan

0 0.5 1 2 3 4 5 6 7 8 9 10

SCALE 1:50

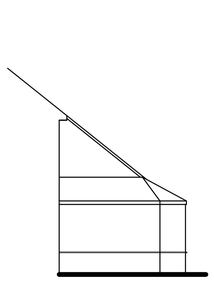

Existing Side (South) Elevation

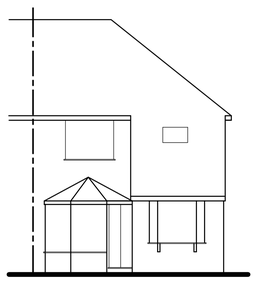

Existing Rear (East) Elevation

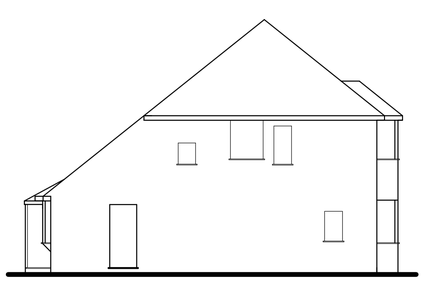

Existing Side (North) Elevation

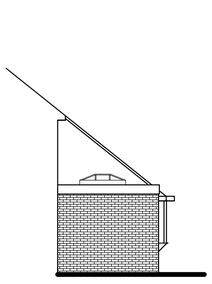

Proposed Side (South) Elevation

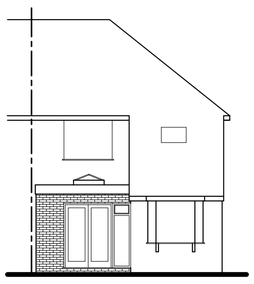

Proposed Rear (East) Elevation

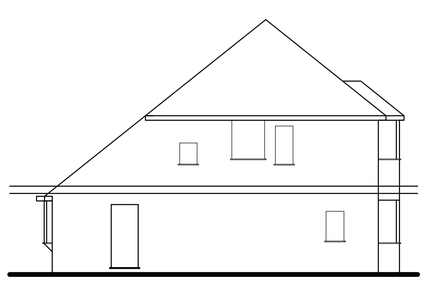

Proposed Side (North) Elevation

Tony Rogers
Building Consultants
Address: 40 Dawn Crescent, Upper Beeding
West Sussex, BN44 3WH
Telephone: 01903 815225 Fax: 01903 815225

Rev.	Date:	Revision Description:

Client: Mrs D Brodrick

Address: 102 Haynes Road
Worthing
West Sussex
BN14 7LA

Project: Proposed single storey rear extension

Scale: 1:50 1:100
Paper Size A1

Date: August 2023

Drawing No: 23/1555/01

Drawn By: AWR

Revision: