
24 Raleigh Way, Worthing, BN12 6JD

WORTHING BOROUGH COUNCIL

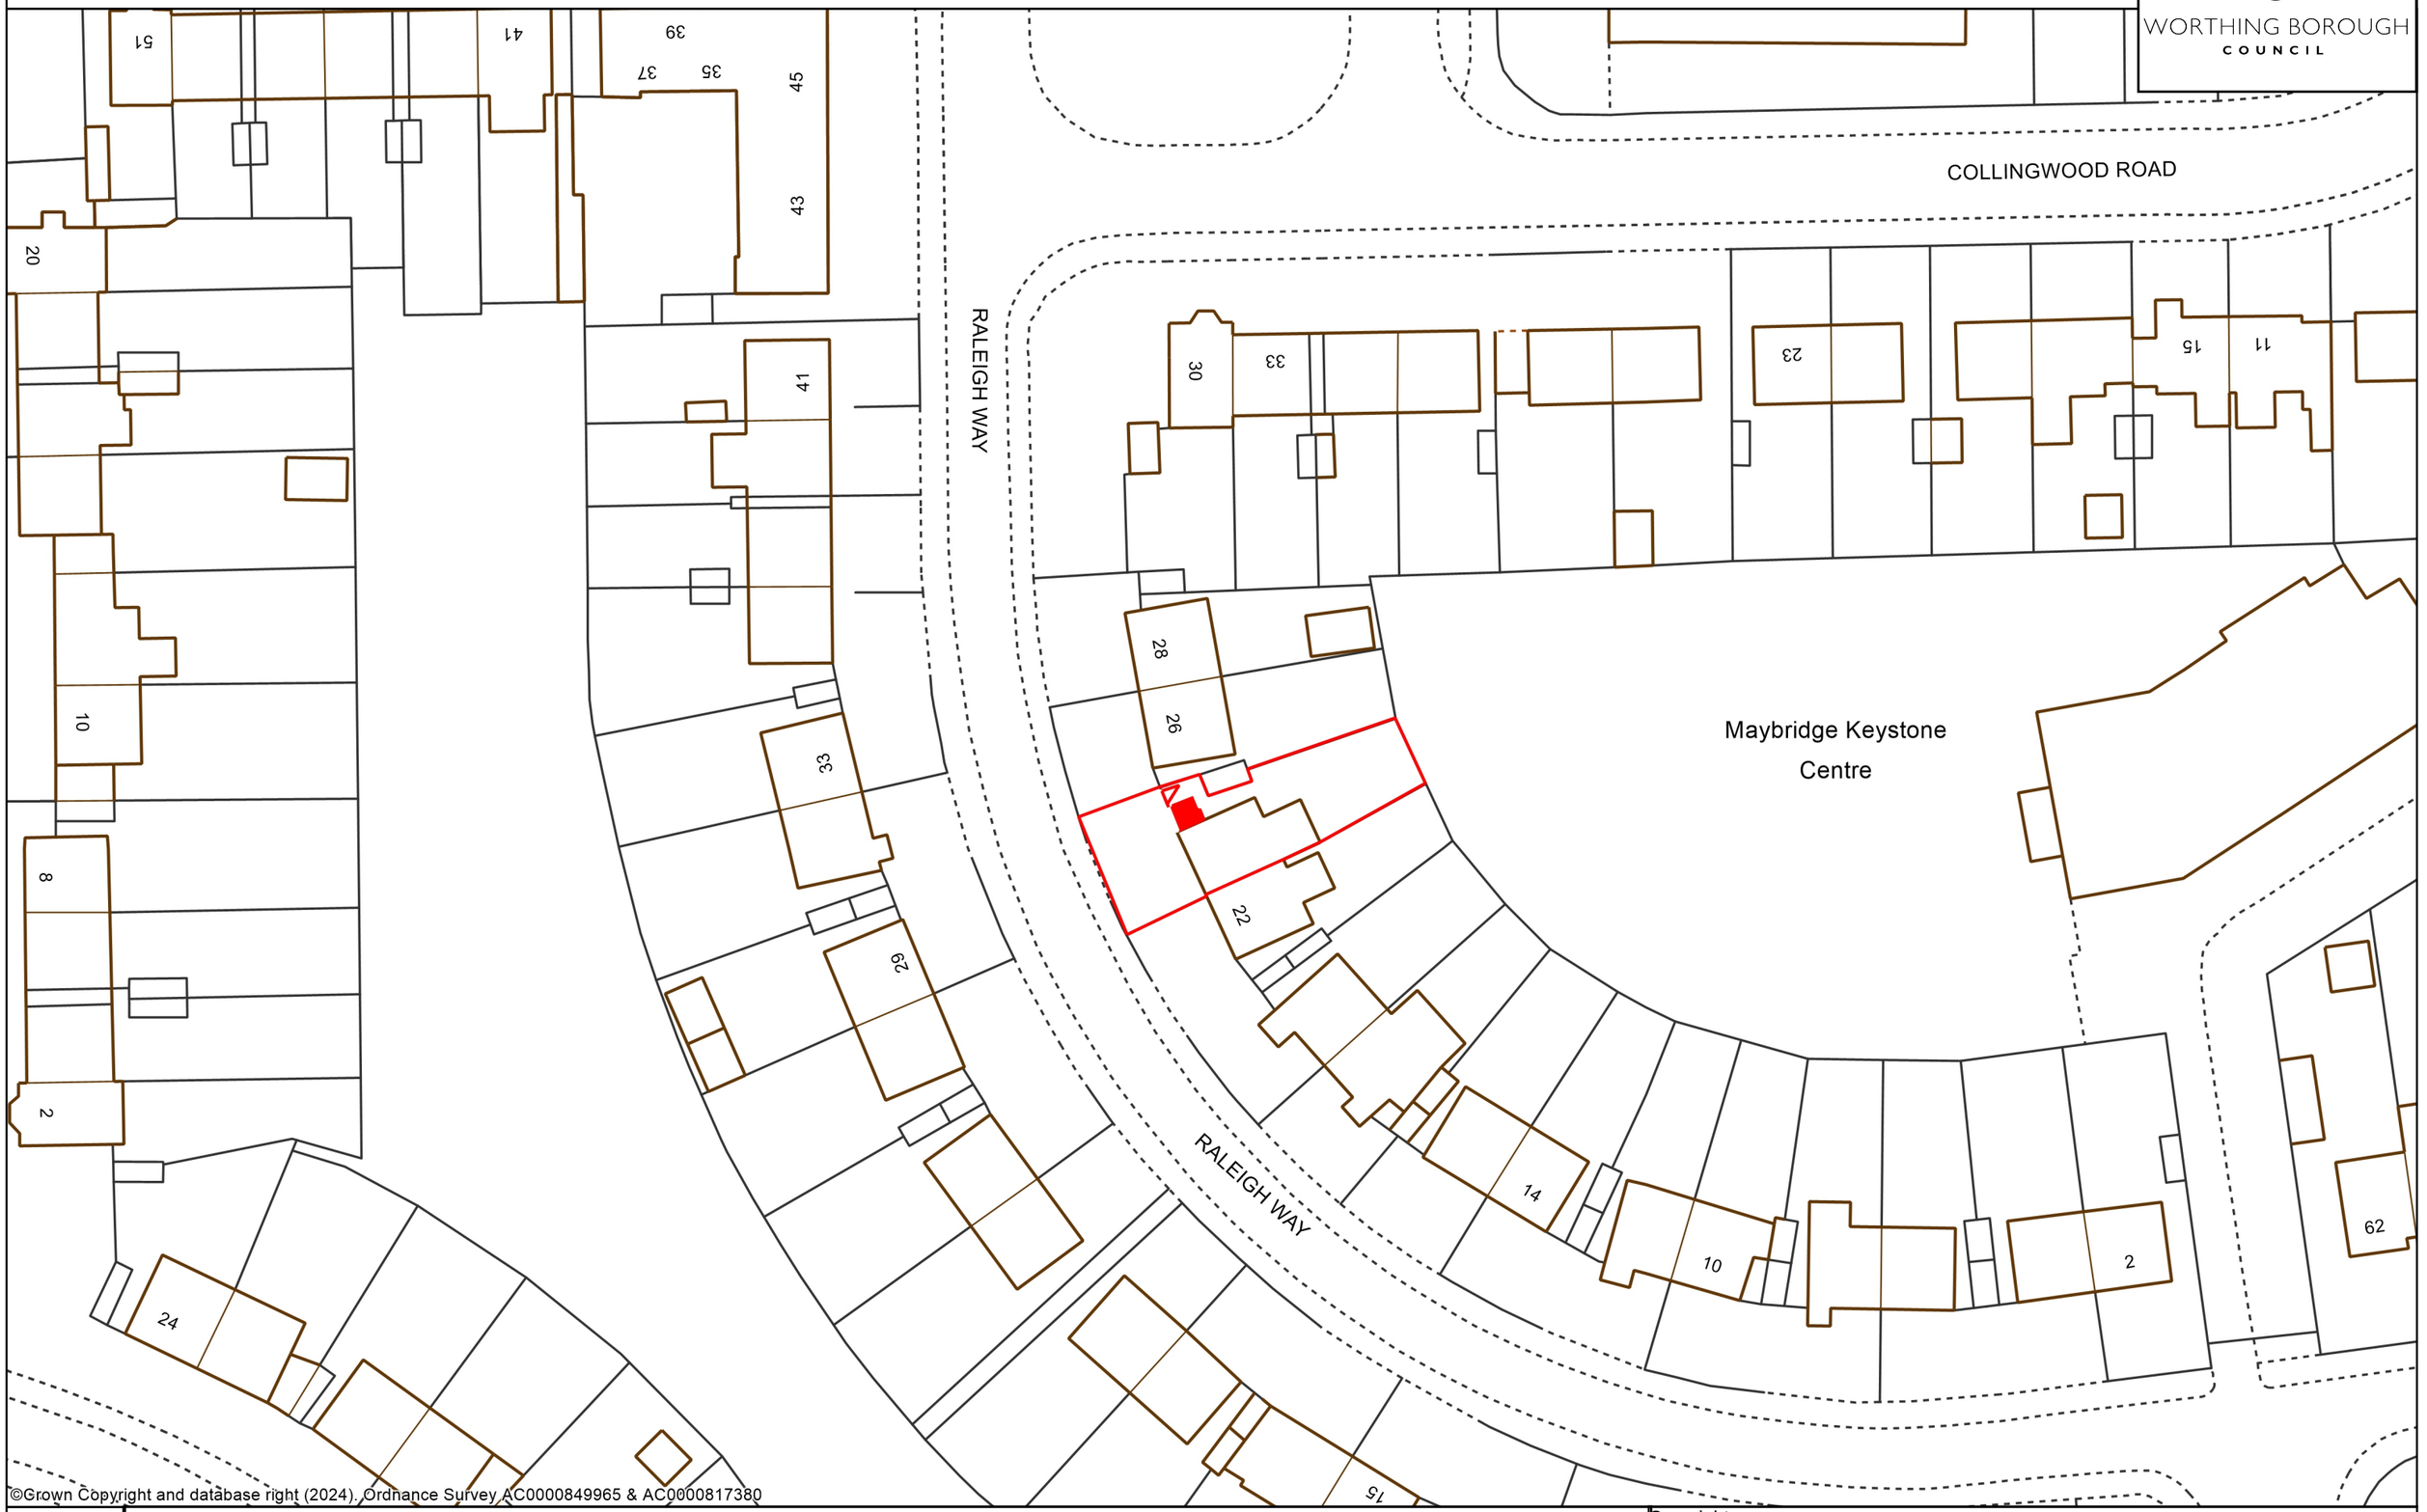

©Grown Copyright and database right (2024). Ordnance Survey AC0000849965 & AC0000817380

1:500 block plan

Zeki Kurekci

Copyright:
This map is reproduced from Ordnance Survey material with the permission of Ordnanace Survey on behalf of the Controller of Her Majesty's Stationery Office Crown Copyright. Unauthorised reproduction infringes Crown copyright and may lead to prosecution or civil proceedings. Licence Number 100024321 & 100018824, 2018