

Elevations

Existing

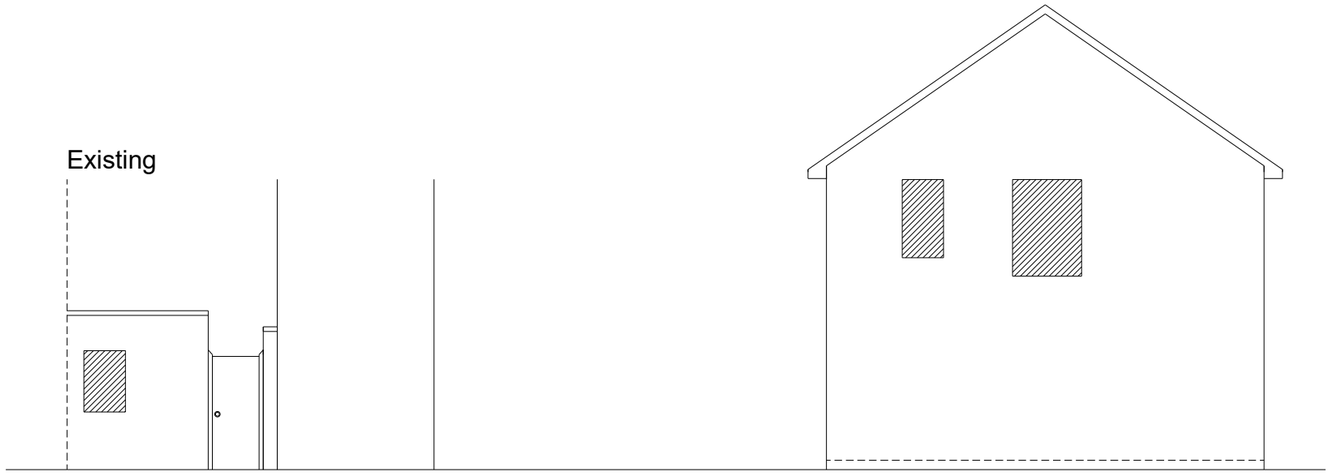

Proposed

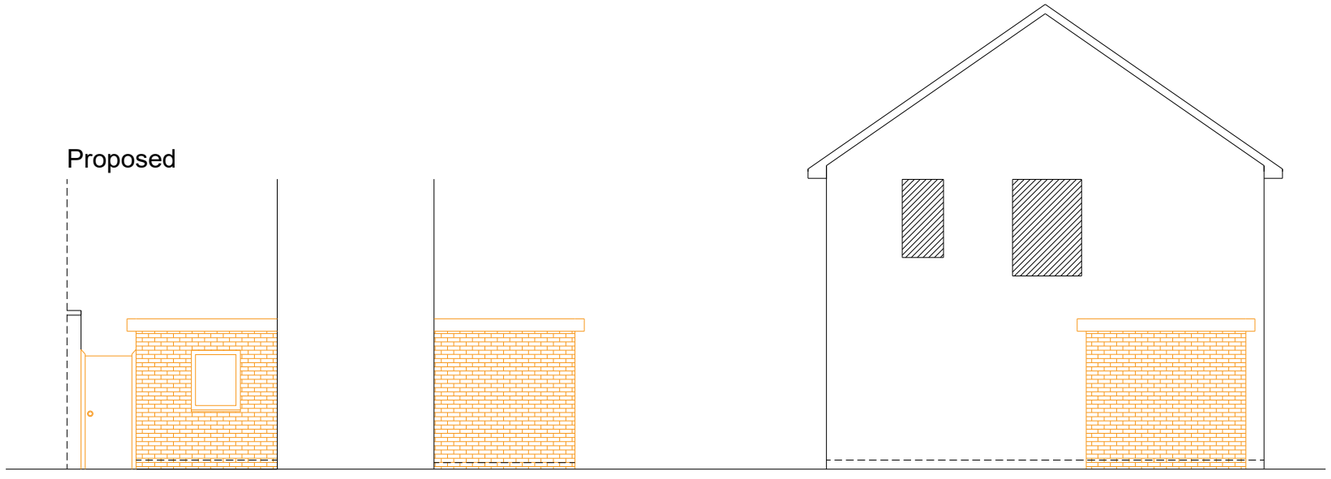

West (Front) East (Rear) North (Side)

Scale 1:100
Scale in Metres
0 0.5 1 1.5 2 2.5 5

Notes:

1. Do not scale from this drawing, except for Planning.
2. All dimensions are in millimetres / metres unless stated otherwise.

Rev	Description	By	Date
.	.	.	.

AMENDMENTS

Drawing Status:

FOR INFORMATION

ADUR & WORTHING
COUNCILS

Adur & Worthing HIA
Portland House, Richmond Rd.
WORTHING BN11 1HS
www.adur-worthing.gov.uk
home.improvement@adur-worthing.gov.uk

Property Title:

24 Raleigh Way
Worthing
BN12 6JD

Drawing Title:

Elevations

Scale @ A3:	Date:	
1:100	**13-11-2024**	
UPRN:	Drawn By:	Checked By:
XXXX	**ZK**	**-**
Drawing No:		Rev:
024 / RAL / 001		**-**