

Existing Gournd Floor Plan

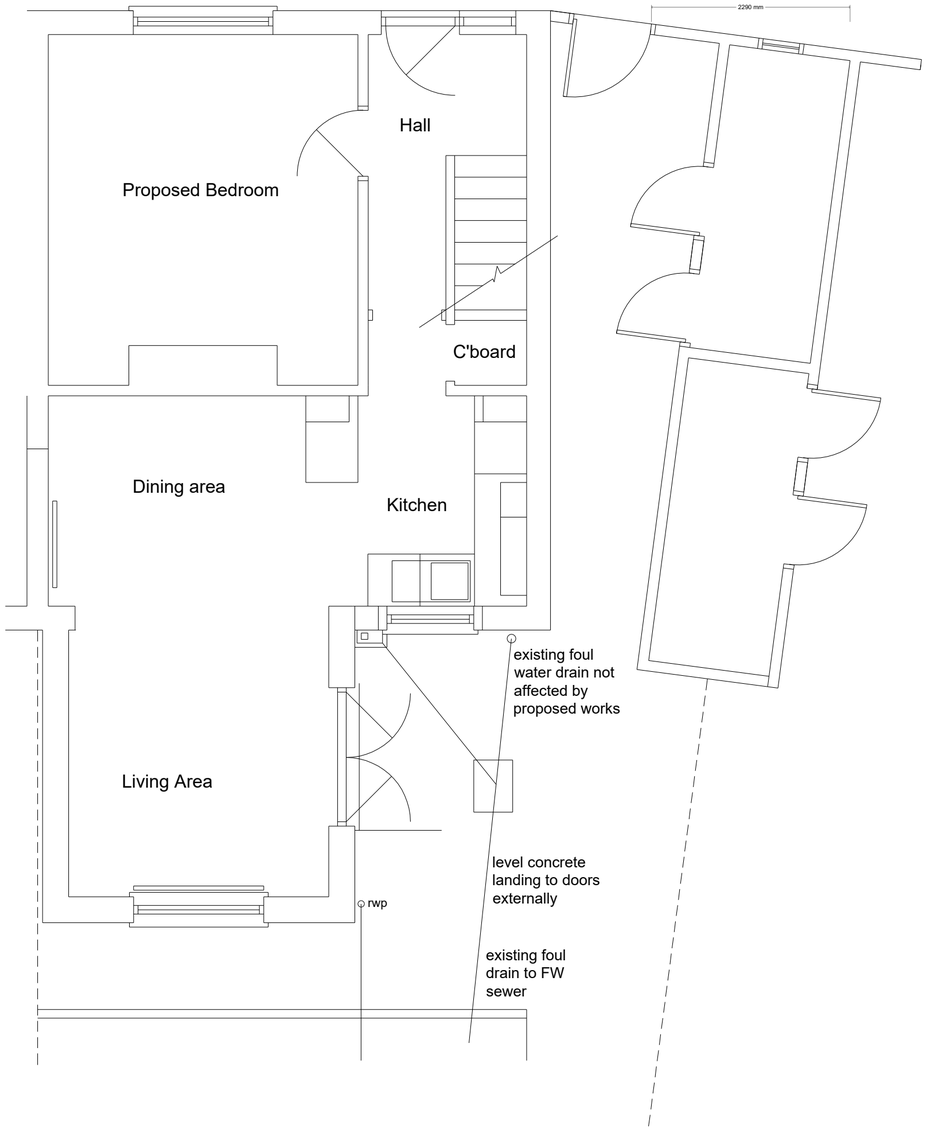

Proposed Ground Floor Plan

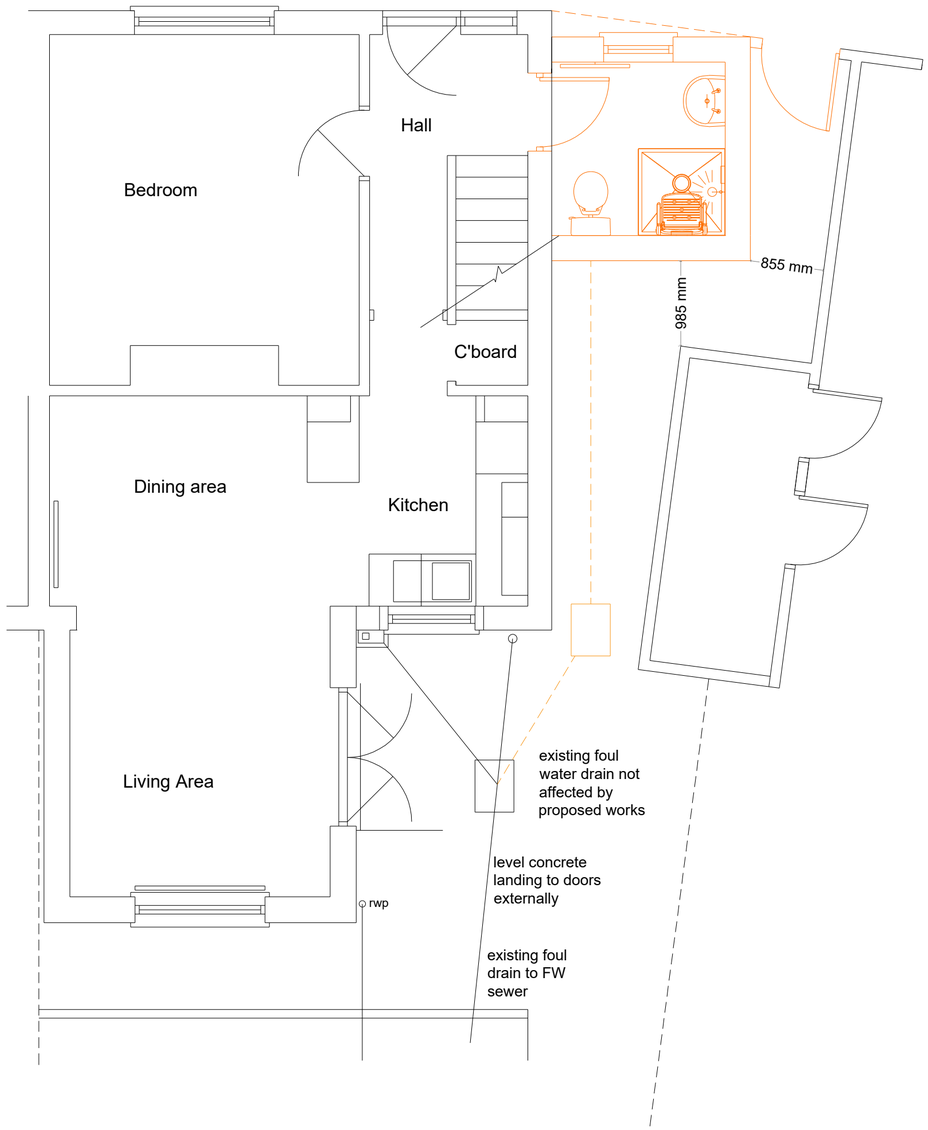

Scale 1:50
Scale in Metres
0 1 2 3 4 5

© Crown Copyright and database right (2022). Ordnance Survey 1000024321 & 100018824

Notes:

1. Do not scale from this drawing, except for Planning.
2. All dimensions are in millimetres / metres unless stated otherwise.

Rev	Description	By	Date
.	.	.	.

AMENDMENTS

Drawing Status:
FOR INFORMATION

ADUR & WORTHING COUNCILS
Adur & Worthing HIA
Portland House, Richmond Rd.
WORTHING BN11 1HS
www.adur-worthing.gov.uk
home.improvement@adur-worthing.gov.uk

Property Title:
24 Raleigh Way, Worthing BN12 6JD

Drawing Title:
Proposed GF toilet and shower room

Scale @ A2:	Date:	
1:50	**13-11-2024**	
UPRN:	Drawn By:	Checked By:
N/A	**ZK**	**N/A**
Drawing No:		Rev:
024/RAL/001		**-**