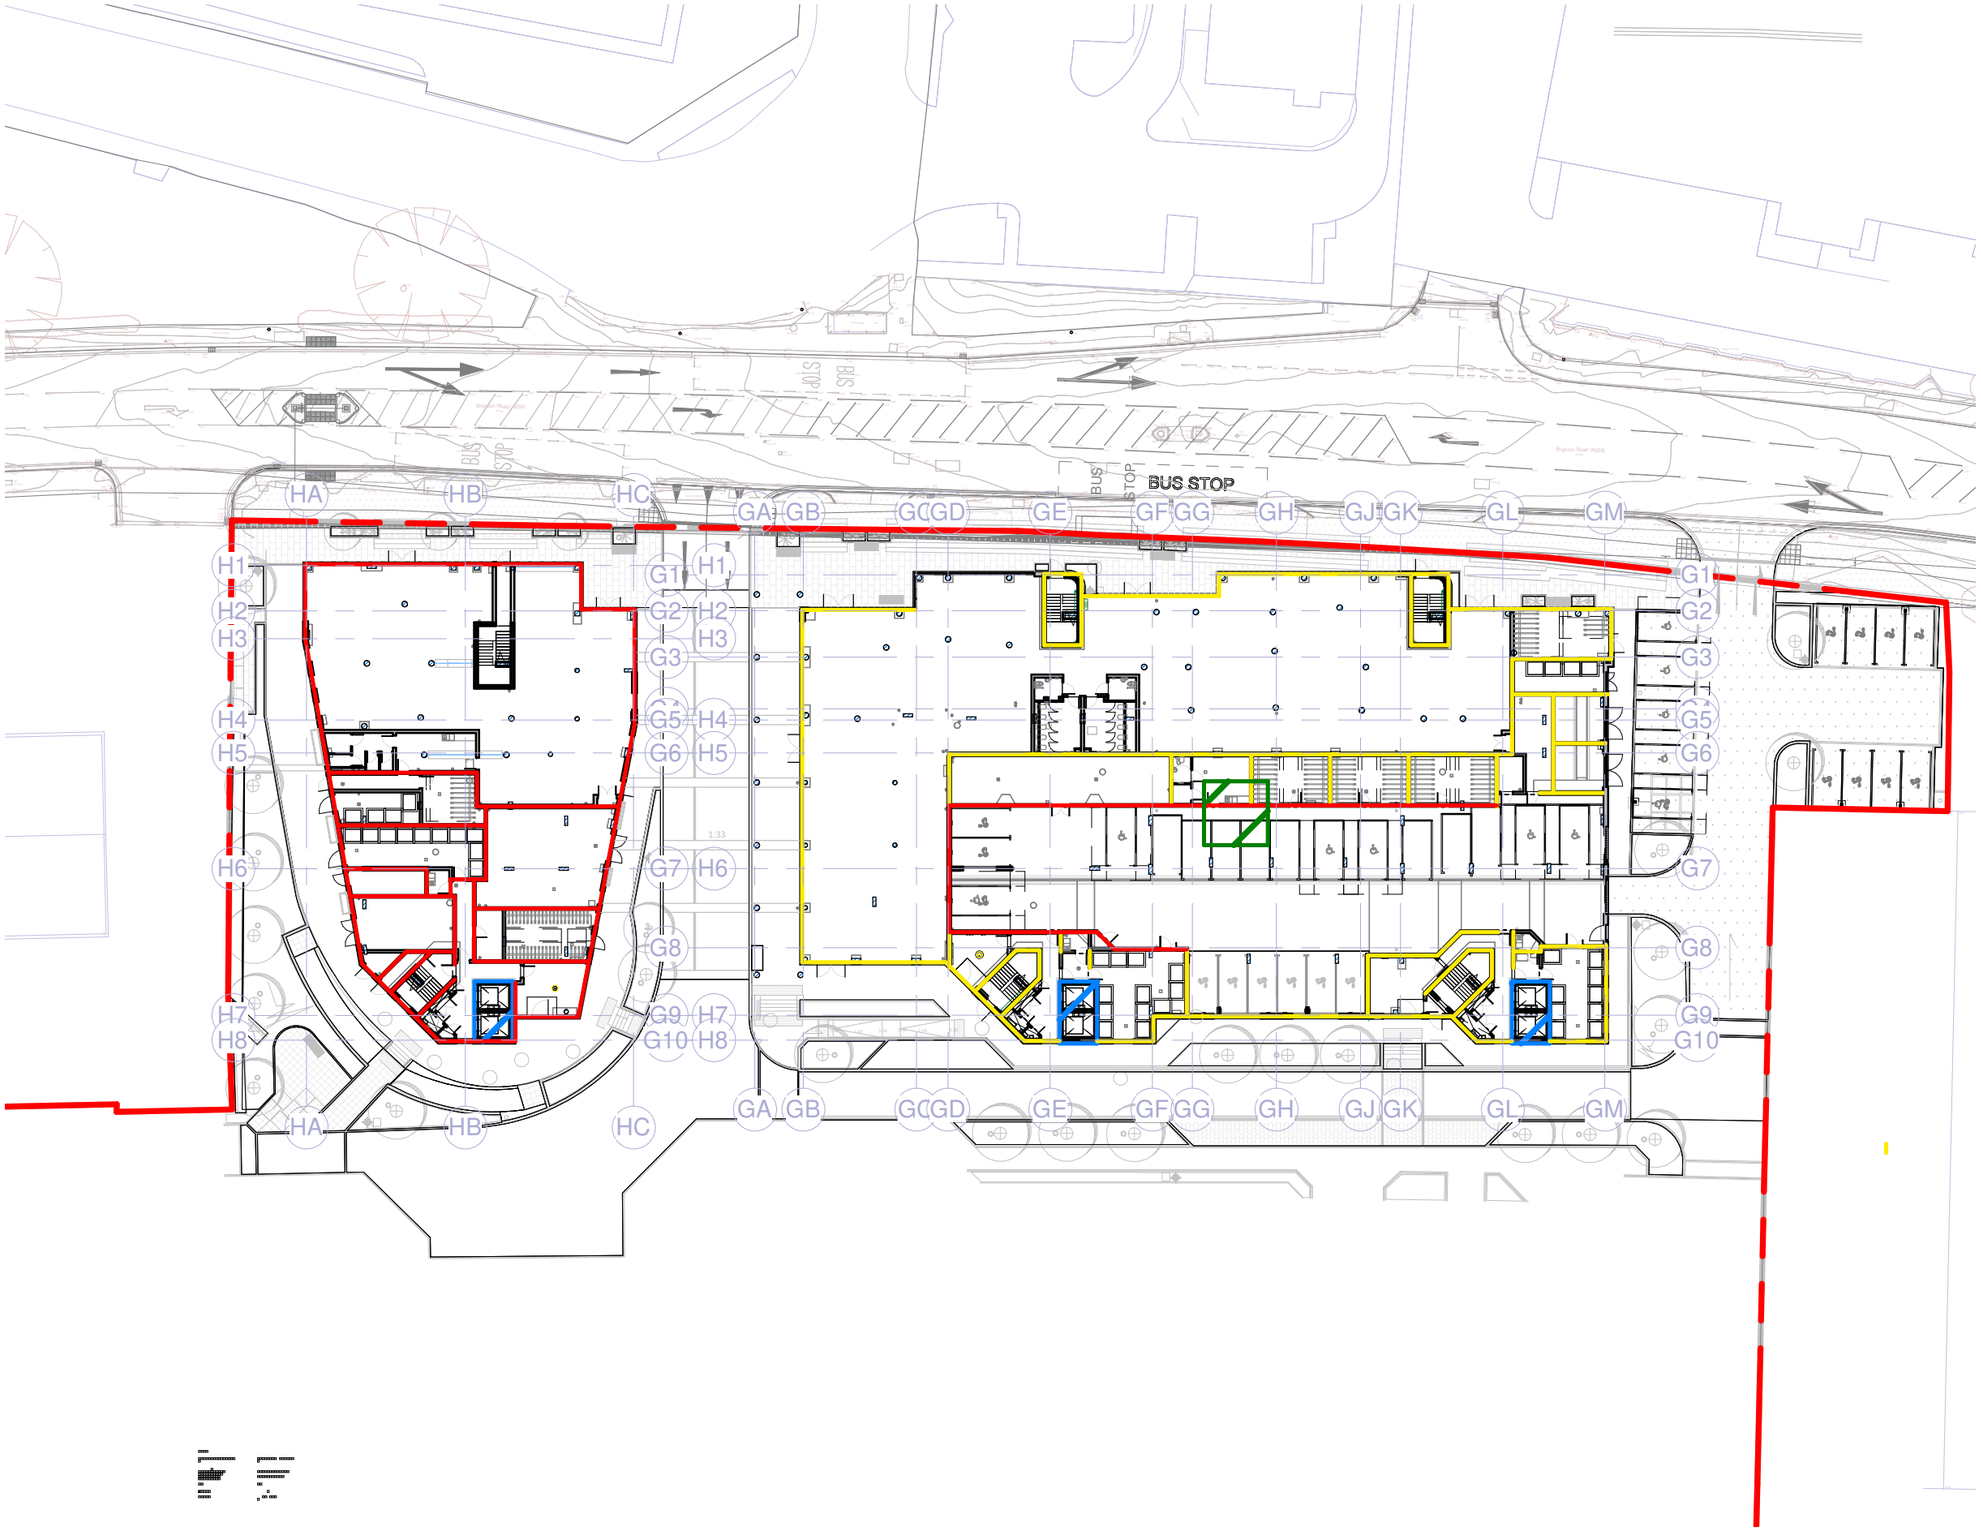

HG CONSTRUCTION

ALAN CAMP ARCHITECTS

address : 88 Union Street London SE1 0NW **phone** : 020 7593 1000
email : mail@alancamp.com **web** : www.alancamp.com

job:	**drawn:**	**date:**
Free Wharf Shoreham-by-Sea	HK	06/24

drawing:	**scale:**	**job number:**
General Arrangement Phase 1 GeoShield markup	1 : 500 @ A3 1 : 1000 @ A5	3117

drawing number: 3117-ACA-GH-00-DR-A-9010 rev. SK 02

SKETCH

note: all dimensions to be checked on site before commencement of the work. if this drawing exceeds the quantities in any way the architects are to be informed before work is commenced. this drawing is copyright.

revisions (most recent listed below, refer to DIS for all revisions)

rev	date	description	drawn	check
01	11.06.24	Issued as sketch	HK	GB
02	13.06.24	Reissued on A3 sheet size	HK	GB

0m 5m 12.5m 25m

Phase 1 GeoShield markup

not for construction