

DO NOT SCALE FROM THIS DRAWING

1m 2m 3m 4m 5m 6m 7m 8m 9m 10m
1:50 Scale Bar


10m 20m 30m 40m
1:500 Scale Bar

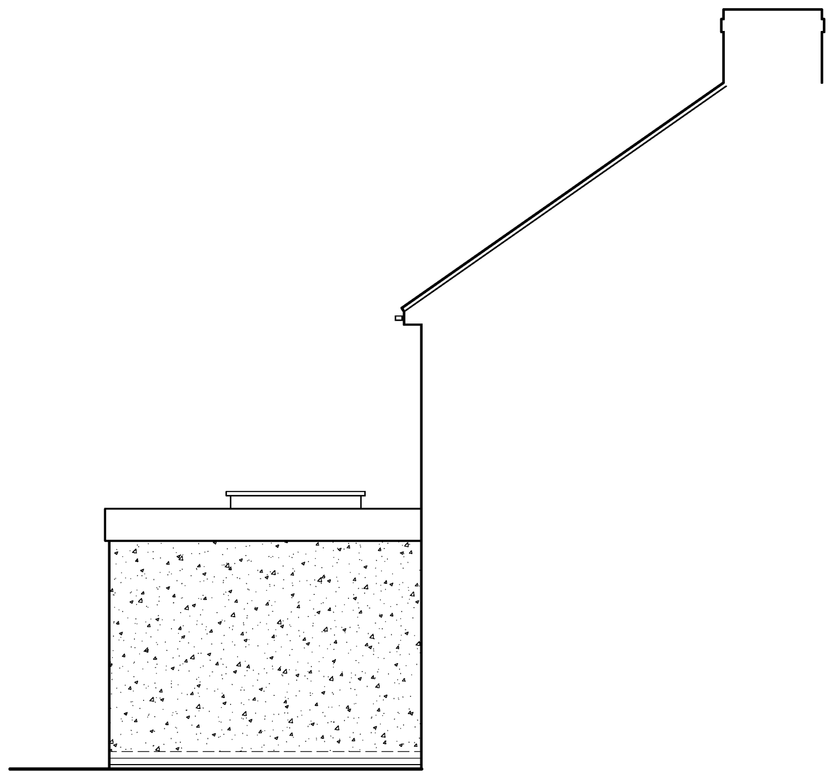


North Elevation 1:50

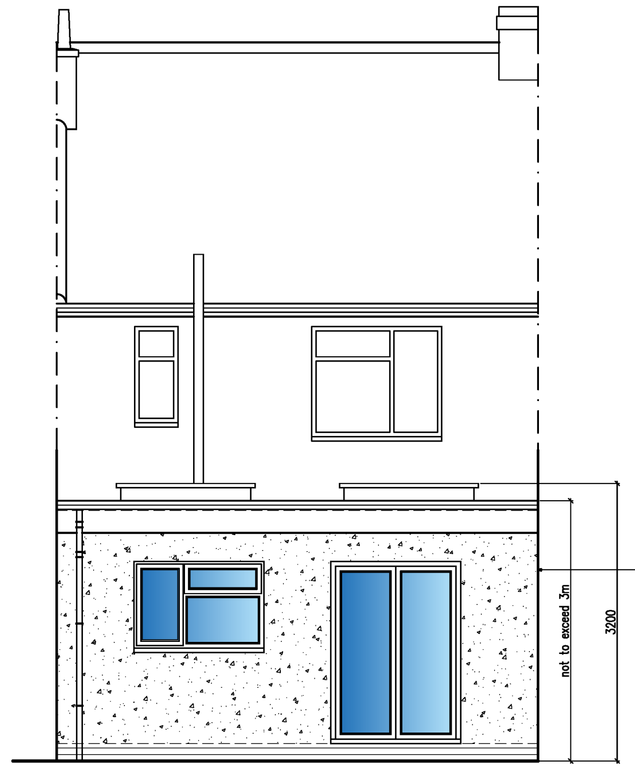


East Elevation 1:50

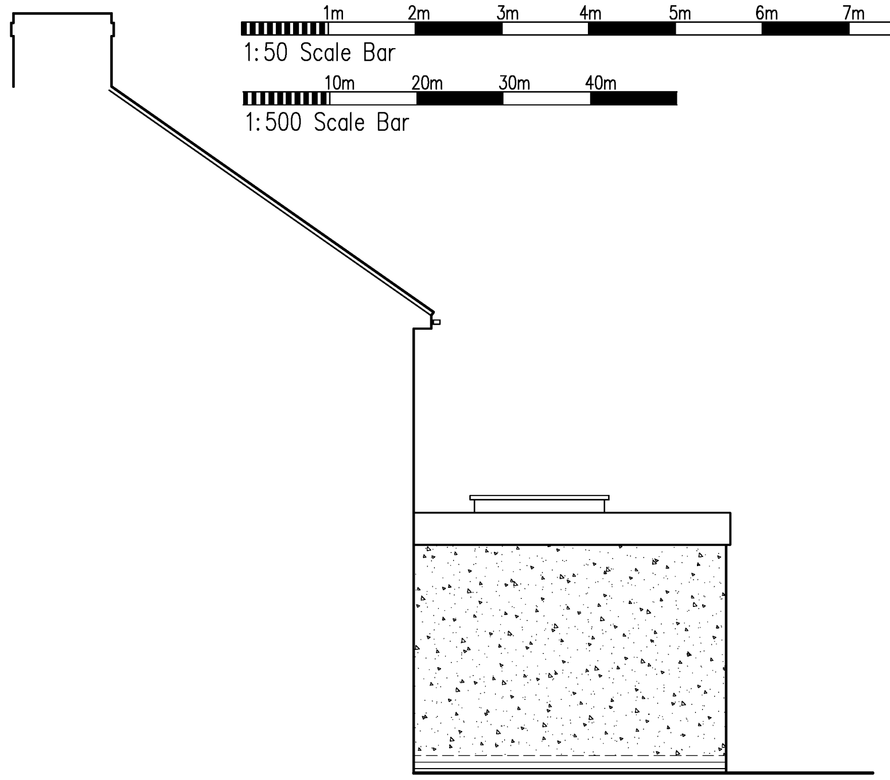

South Elevation 1:50

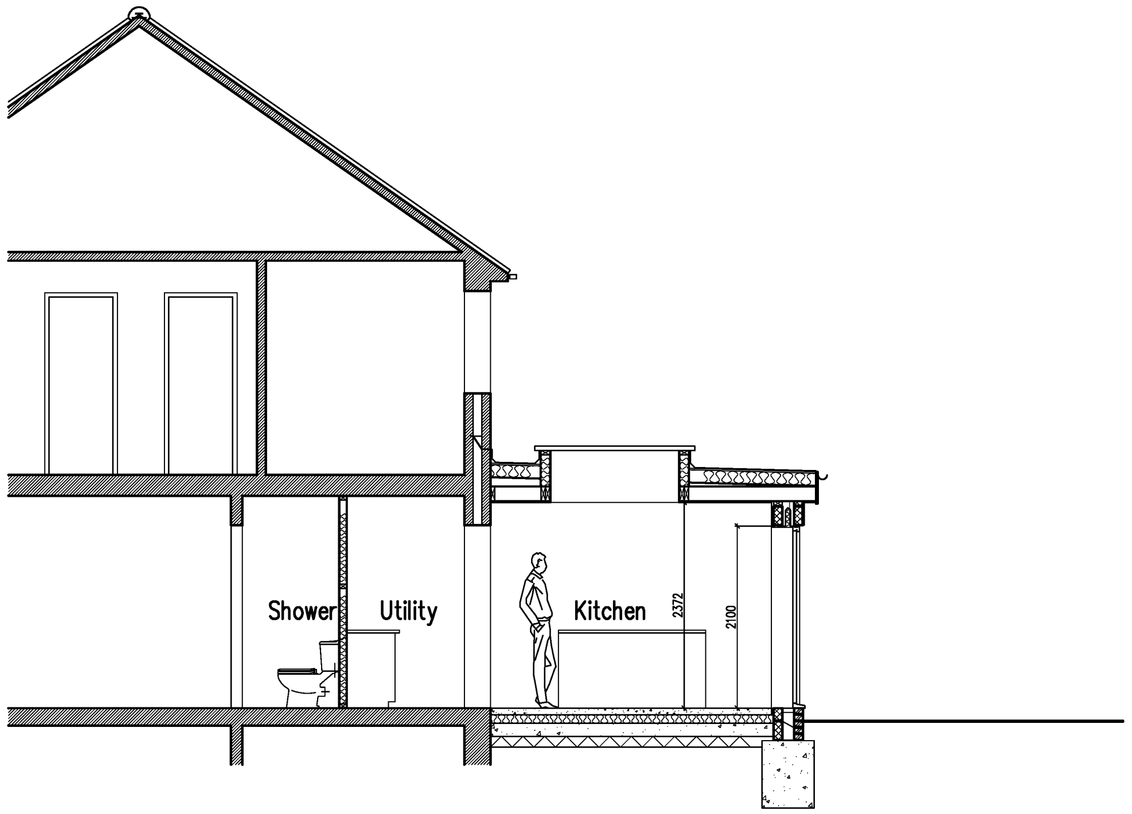

Section A-A

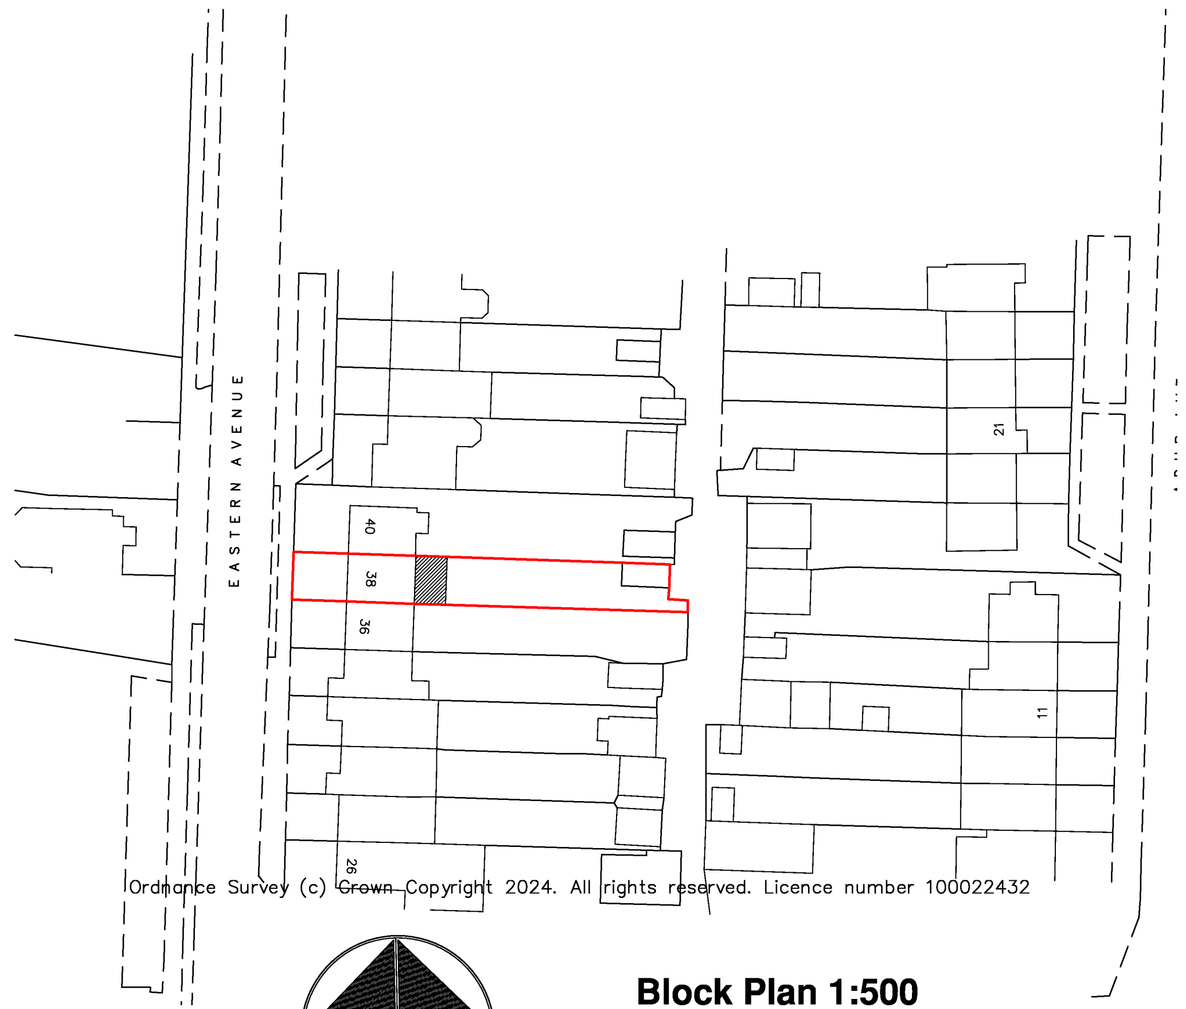

Ordnance Survey (c) Crown Copyright 2024. All rights reserved. Licence number 100022432

Block Plan 1:500

B	20.06.24	Height including roof window added
A	13.05.24	Construction detail added

Proposed Single Storey Rear Extension at: 38 Eastern Avenue, Shoreham-By-Sea

rja Planning & Building Consultants Ltd.
9 Sea Spray Avenue
Shoreham-By-Sea
West Sussex BN43 5PR
t: 01273 467297 mob: 07971 375739
e: rex@rjapbc.co.uk web: www.rjapbc.co.uk

Chartered Institute of Architectural Technologists

PROJECT: 38 Eastern Avenue, Shoreham-By-Sea

DRAWING TITLE: Proposed Section and Elevations. Block Plan

CLIENT: Mr & Mrs JP Chatterton

DWG NO: 24973-02

REVISION:

SCALE: 1:50, 1:500

DATE: 01.05.24

DRAWN: rex