
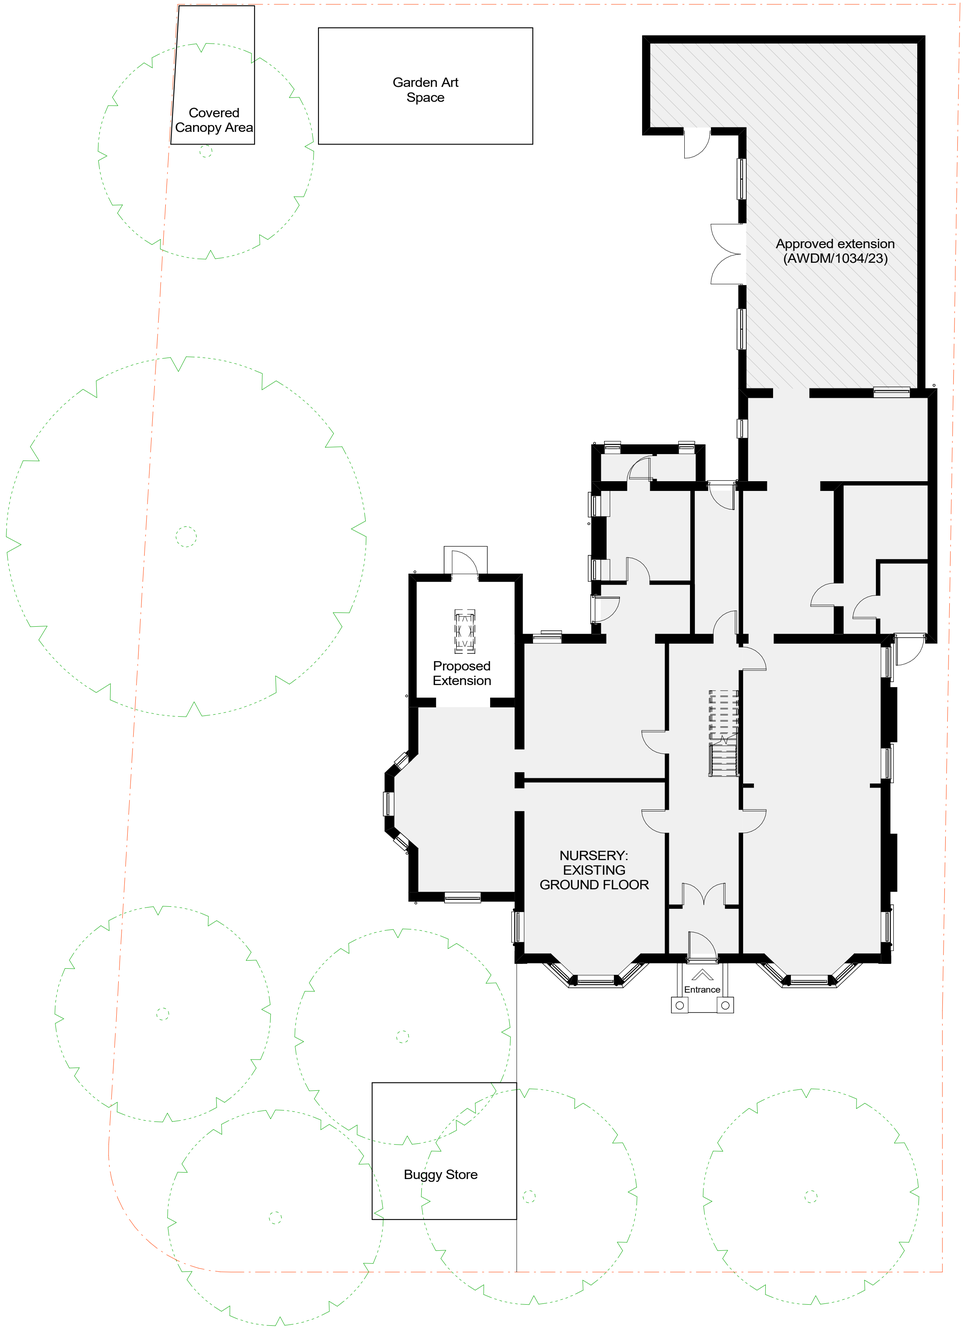


1 / 2002 PROPOSED GROUND FLOOR

Scale: 1 : 100

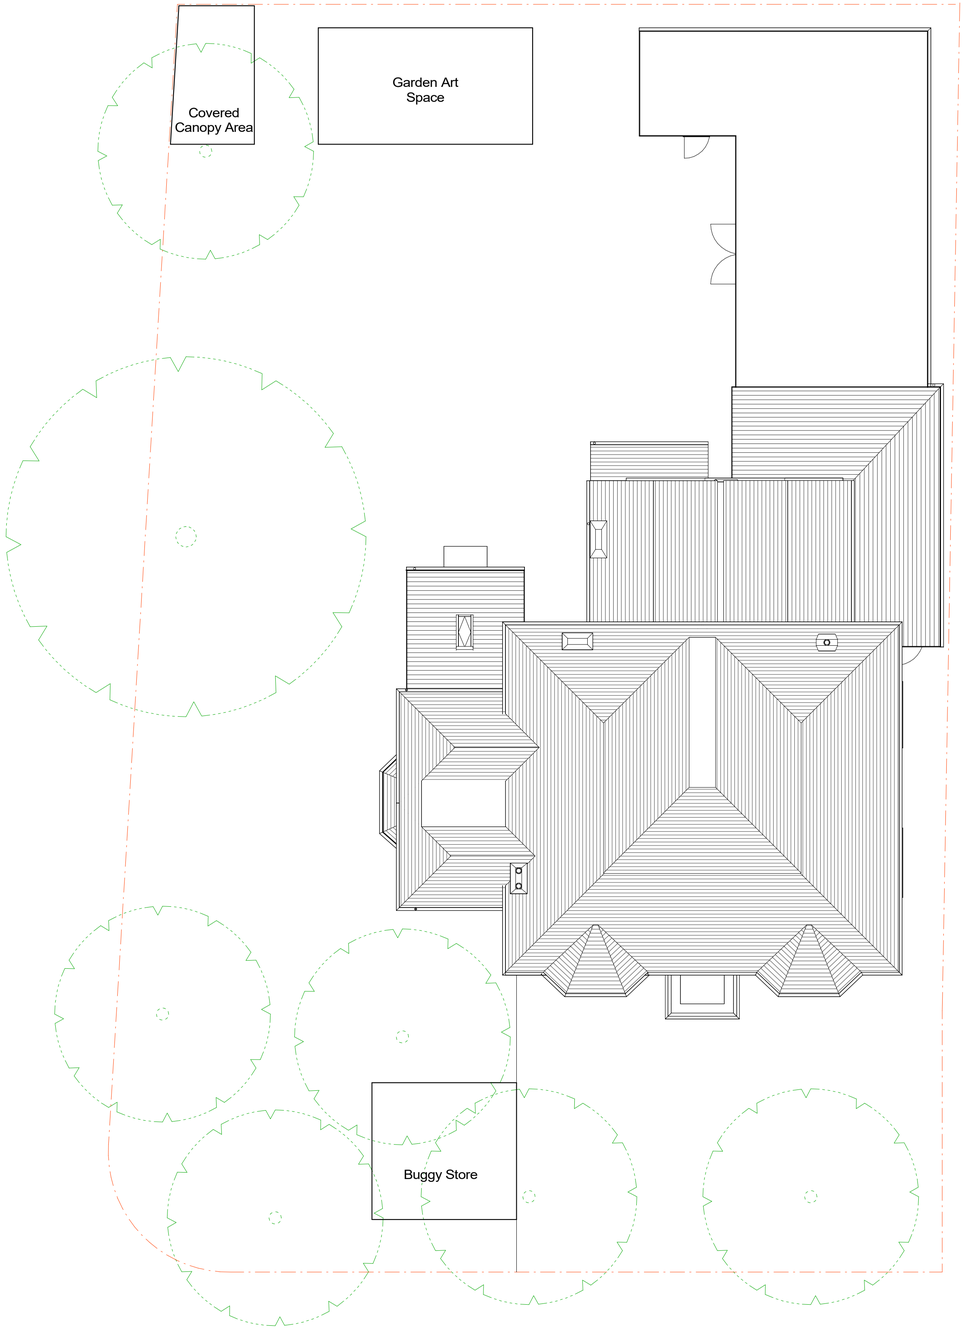

2 / 2002 PROPOSED ROOF

Scale: 1 : 100

Notes

- All dimensions must be checked on site and not scaled from this drawing, apart from the local authority. Site dimensions taken from licensed Ordnance Survey data.

- Any works commencing on site prior to obtaining full planning and building regulation approval including full condition discharge, is entirely at the client's / contractor's risk. The contractor is responsible for taking and checking all levels and dimensions prior to ordering materials and starting work on site. Any discrepancies are to be reported to SB Architectural Design prior to commencing any works.

- All building work is to be carried out in accordance with building regulations and to the satisfaction of the local authority and as such additional unforeseen building works may be required on site.

- These drawings do not constitute full working drawings. All drawings are copyright of SB Architectural Design and may not be copied or reproduced by any third party without prior written consent.

N

1:100 SCALE BAR

0m 2.5m 5m 10m

Rev	Date	Notes	Drwn	Chkd
02	Jun. '24	Drawing updates	SB	SB
01	Jun. '24	Updates	SB	SB
00	Apr. '24	Additional Info.	SB	SB

SBA Architectural Design

Web: www.sbarchdesign.co.uk
E-mail: sboseley@outlook.com
Tel: 07876 572106

Project

21 St. Botolph's Road

Drawing

Proposed Plans

Job Ref:	DWG No:	Revision:
CBP	2002	02

Scale(s):	Size:	Date:	Drwn:	Chkd:
1 : 100	A1	Mar. '22	SB	SB

Status:

Planning