


South elevation

Max from tiles to top of PV panel 120mm

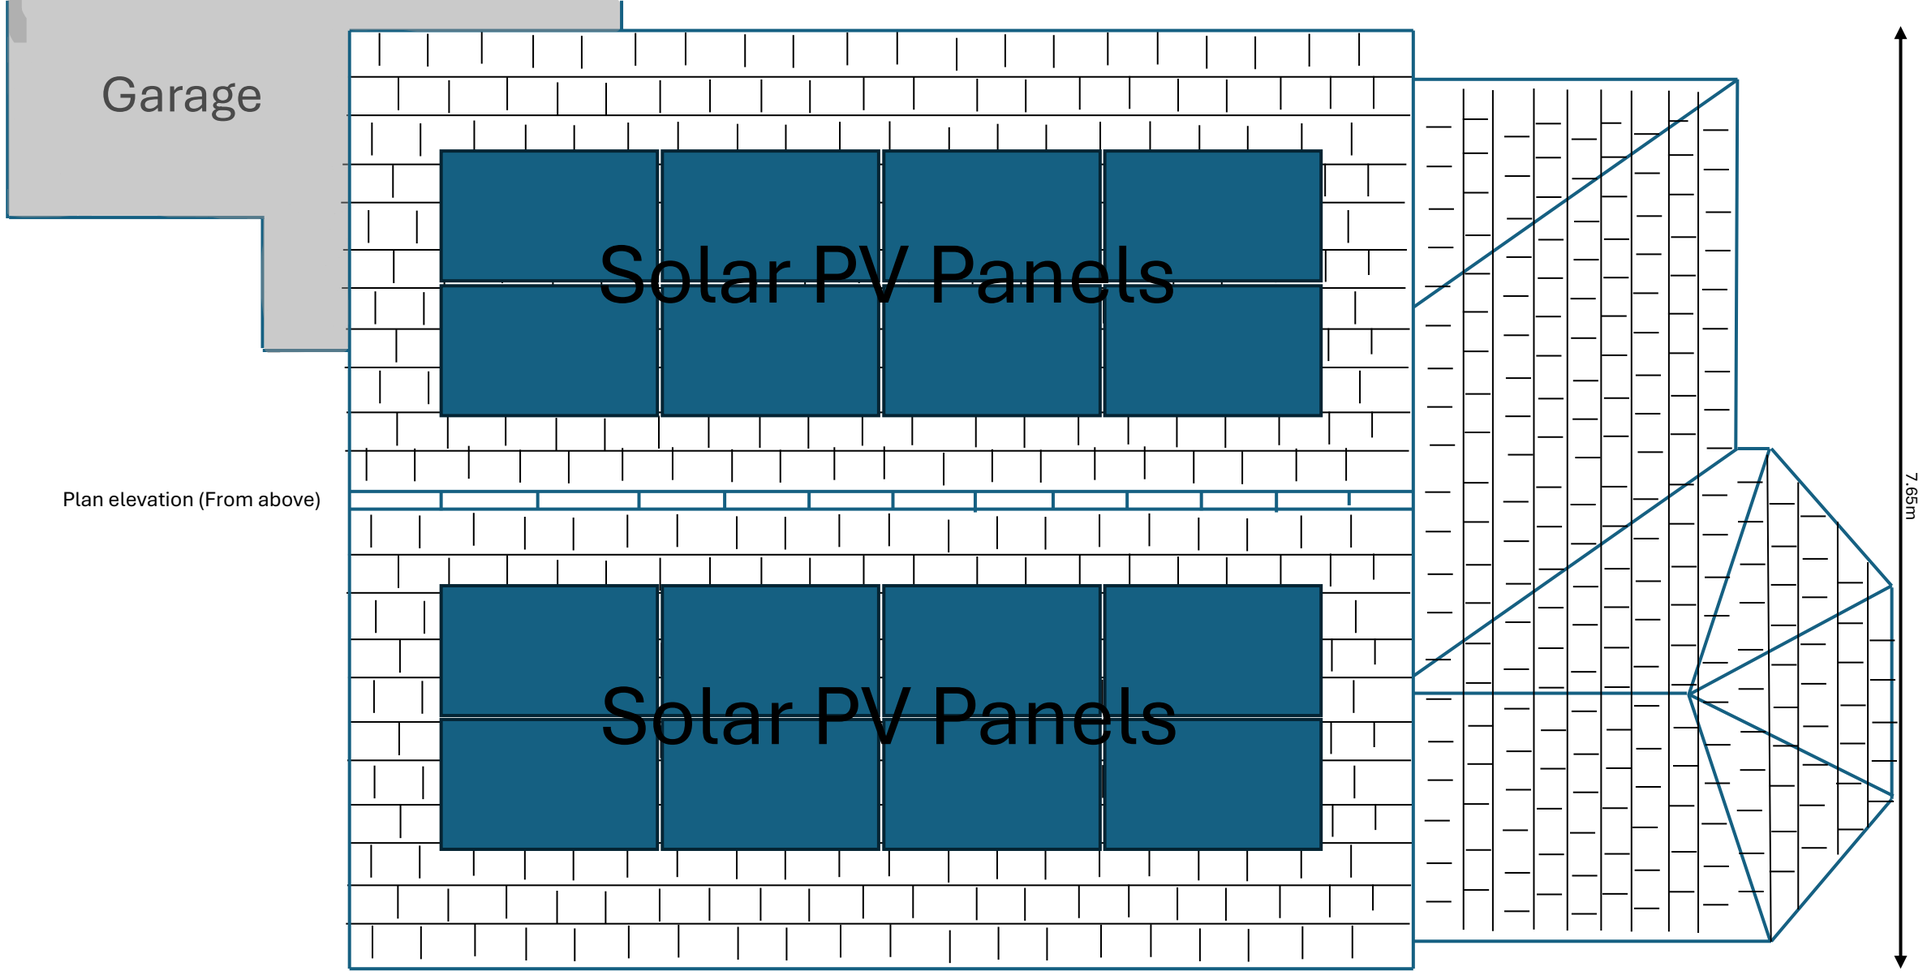


Plan elevation (From above)

15 Kennet Close

Scale in metres 0 1 2 for 1:50

Rev 5.0

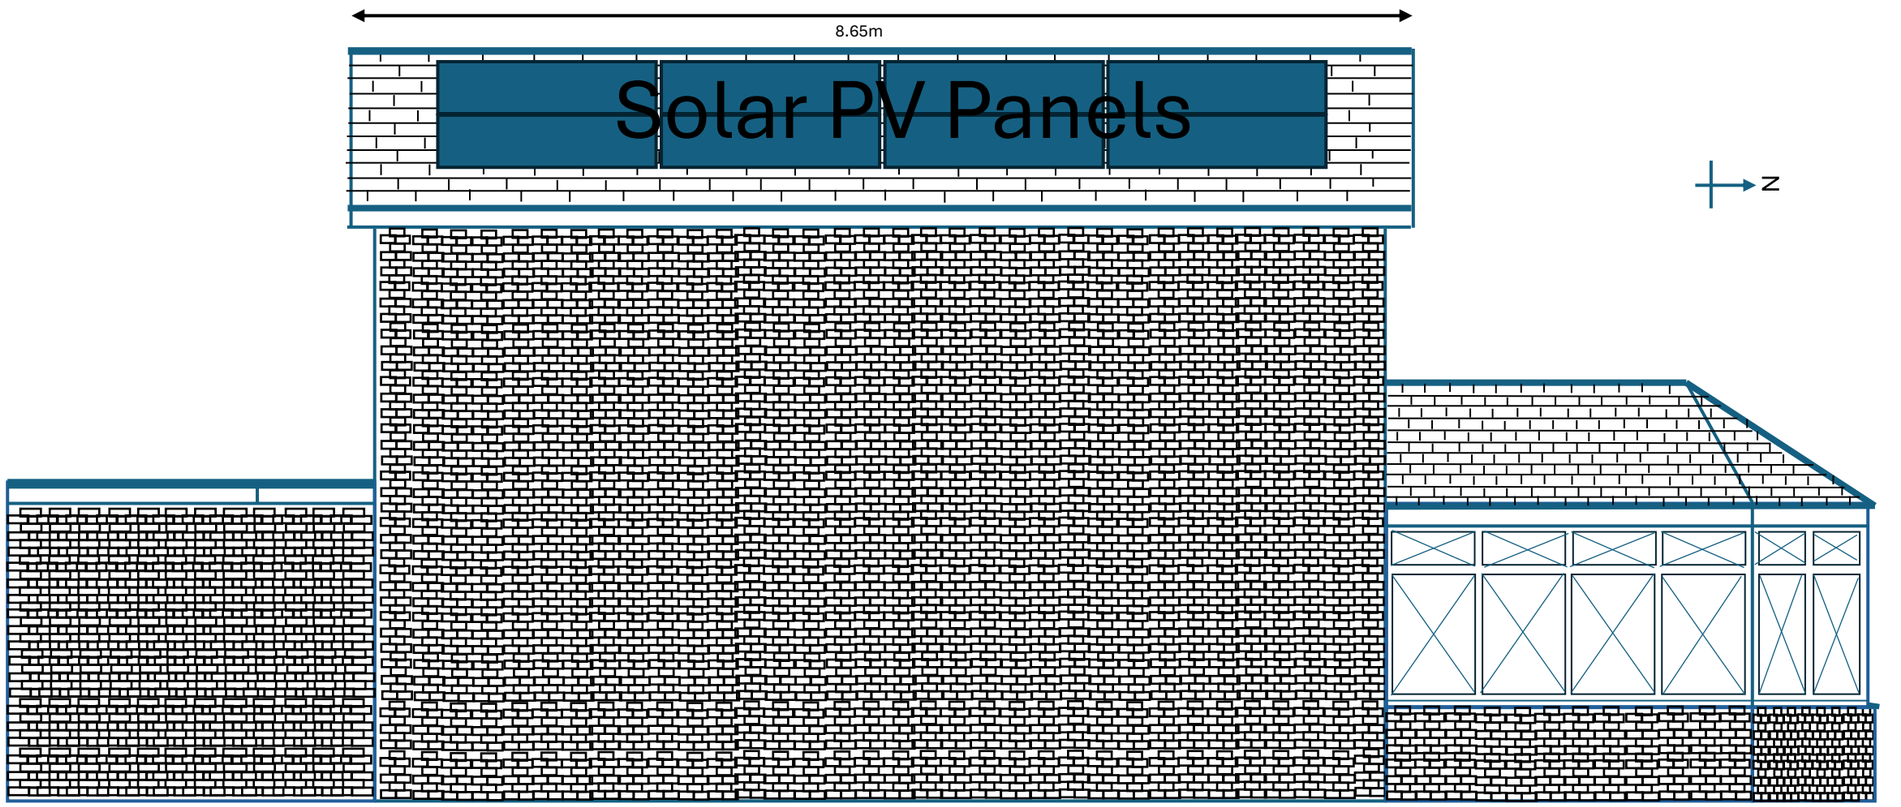

East elevation (West house roof is mirror of east roof)