

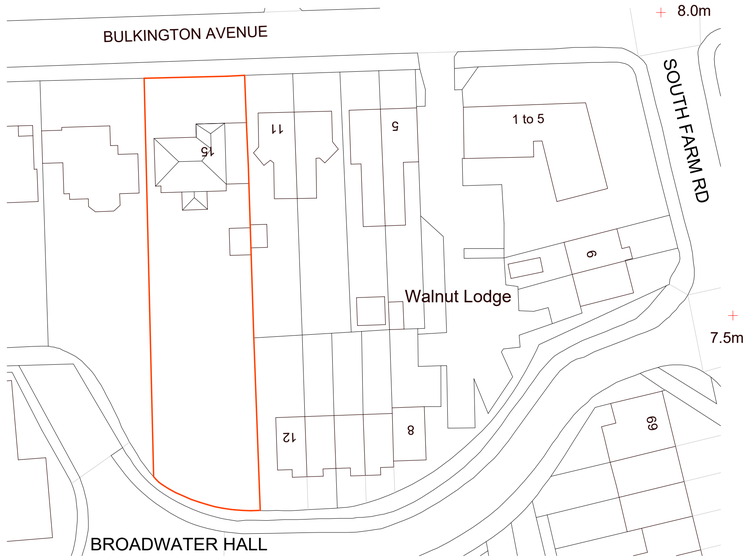


1 / 1001 EXISTING SBP
Scale: 1 : 500

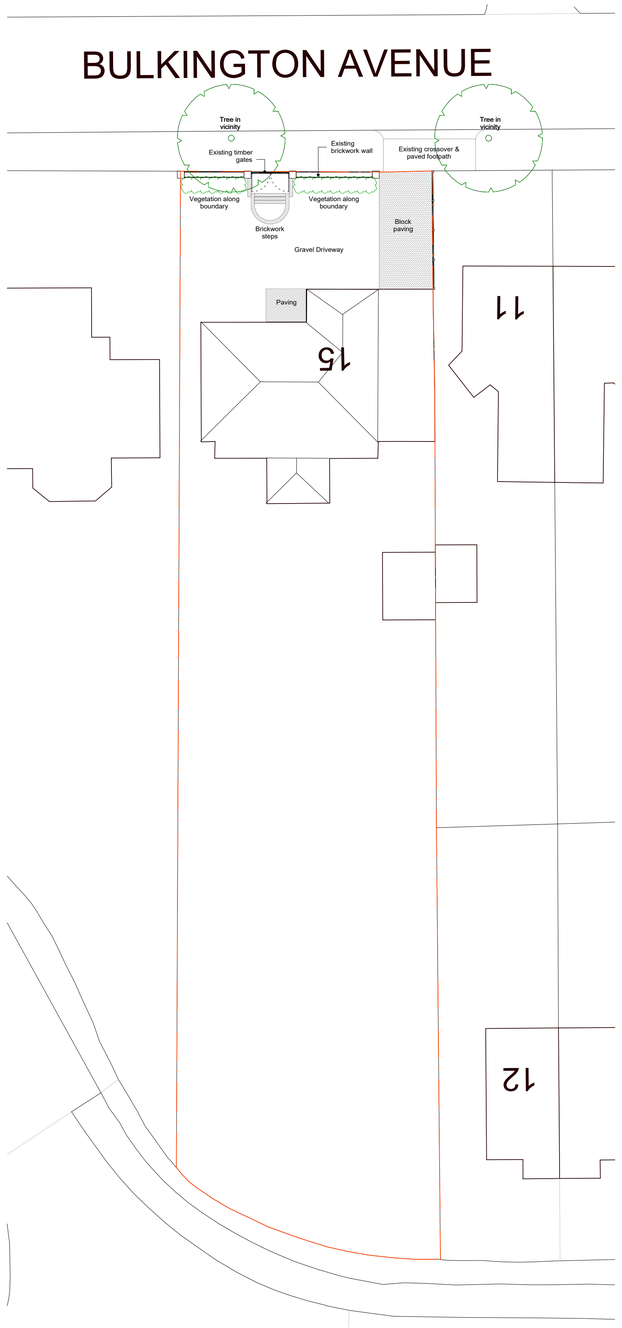

2 / 1001 EXISTING SITE PLAN
Scale: 1 : 200

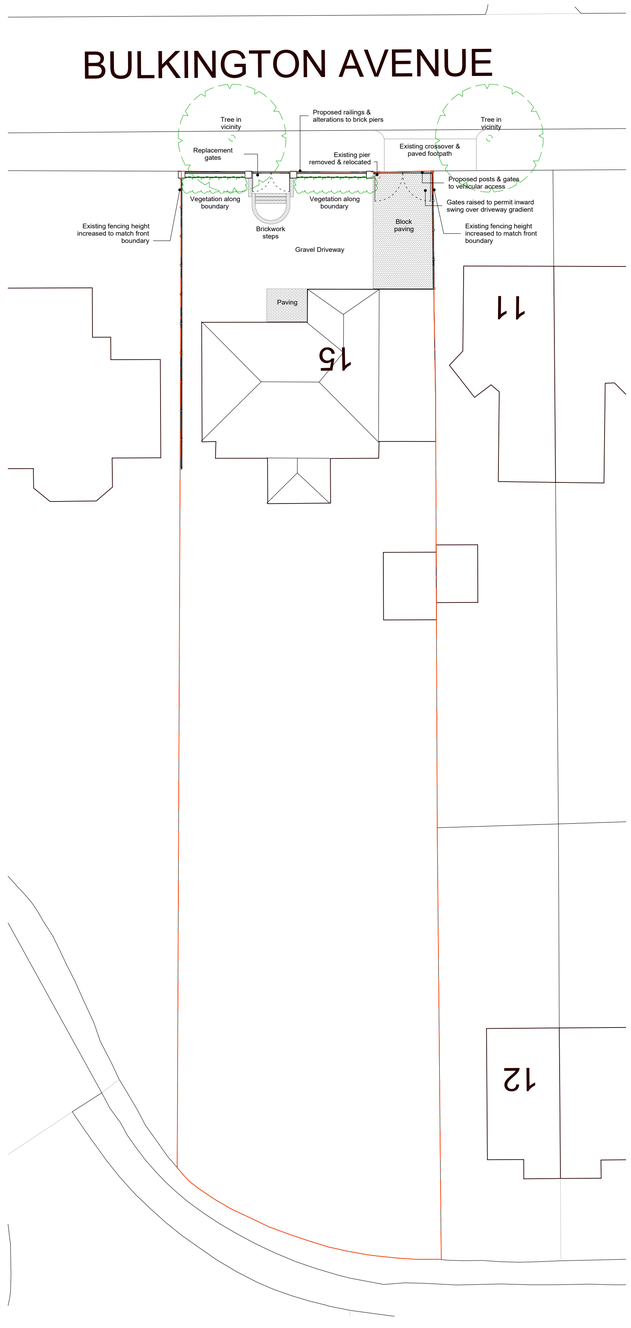

3 / 1001 PROPOSED SITE PLAN
Scale: 1 : 200

1:200 SCALE BAR

0m 2.5m 5m 10m 20m

1:500 SCALE BAR

0m 10m 20m 50m

N

Notes

- All dimensions must be checked on site and not scaled from this drawing, apart from the local authority. Site dimensions taken from licensed Ordnance Survey data.

- Any works commencing on site prior to obtaining full planning and building regulation approval including full condition discharge, is entirely at the client's / contractor's risk. The contractor is responsible for taking and checking all levels and dimensions prior to ordering materials and starting work on site. Any discrepancies are to be reported to SB Architectural Design prior to commencing any works.

- All building work is to be carried out in accordance with building regulations and to the satisfaction of the local authority and as such additional unforeseen building works may be required on site.

- These drawings do not constitute full working drawings. All drawings are copyright of SB Architectural Design and may not be copied or reproduced by any third party without prior written consent.

Rev	Date	Notes	Drwn	Chkd
02	Date 11	Updates to side boundary treatments	SB	SB
01	Feb '24	Updates: Brick pier alteration	SB	SB
00	Jan '24	Planning submission	SB	SB

SBA Architectural Design
Web: www.sbarchdesign.co.uk
E-mail: sboseley@outlook.com
Tel: 07876 572106

Project
Bulkington Avenue #15

Drawing
Block and Site Plans

Job Ref:	DWG No:	Revision:
CBT	1001	02

Scale(s):	Size:	Date:	Drwn:	Chkd:
As indicated	A1	Mar. '22	SB	SB

Status:
Planning