

STEEL CLADDING AROUND STUB TOWER


PROPOSED H3G 2No. COMBINERS,TO BE
INSTALLED BEHIND THE ANTENNA POLE

PROPOSED H3G 1No. 800482002 ANTENNAS AT 16.0m MEAN, TO BE MOUNTED
ON EXISTING CHS ANTENNA SUPPORT POLE ON EXISTING DOUBLE CRANKED
YOKES FIXED TO EXISTING TRIPOD (SECTOR 3)


PROPOSED H3G 4No. RRU ,1No. REMOTE FIBRE BOB's & V3
REMOTE DC BOB's TO BE MOUNTED ON EXISTING DIAGONAL
STEEL BRACING VIA NEW FLA SLOPING BRACKET

EXISTING BTEE 1No. RRZZVV-65B-R6N43 ANTENNA AT 15.5m
MEAN,, TO BE RELOCATED AT 16.0m

EXISTING H3G & BTEE 1No.COMMSCOPE CVV65BSX-M
ANTENNAS AT 15.5m MEAN TO BE TO BE REMOVED

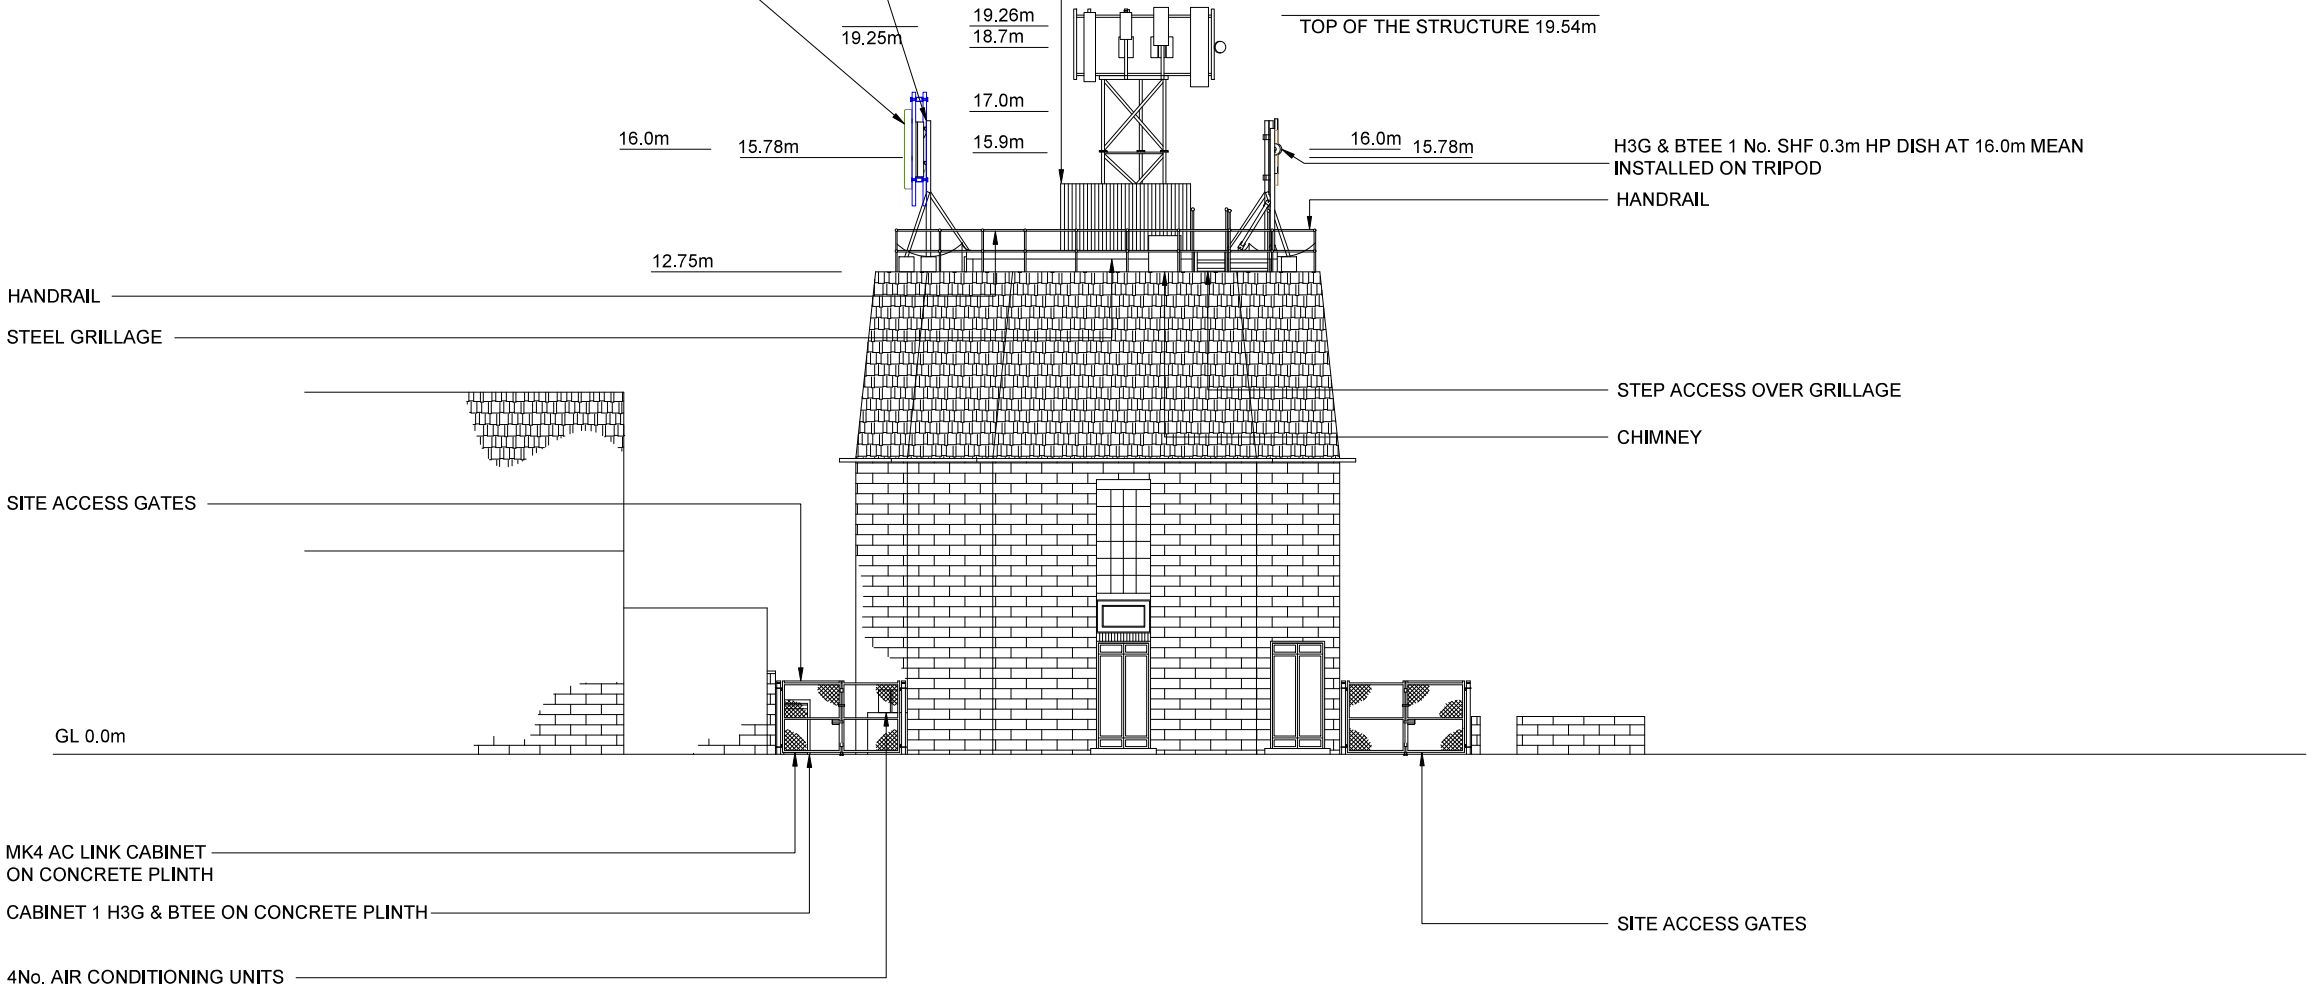

SITE ELEVATION SOUTH - WEST

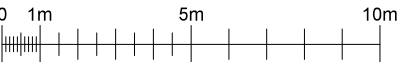

©2020 Cellnex
All rights reserved. No part of this publication may be reproduced, stored in a retrieval system or transmitted in any form or by any means (Electronic, Mechanical, Photocopying, Recording or otherwise), without the prior written consent of the Company.

NOTES

PROJECT No. COL.MOD.UK.0008240

CELL No. ADR013

01	COL.MOD.UK.0008240 PLANNING	03/12/25	HS	VR
ISS	REVISION	DATE	DRN	APP



Teligent House, Kings Hill Avenue, Kent, ME19 4AQ
Tel. 01732 879600, Email. info@teligent.co.uk

SITE No **UK-SW-000493**
SHOREHAM ATE
TARMOUNT LANE
SHOREHAM BY SEA
WEST SUSSEX
BN43 6DA

NGR TQ 21750 05130

OS GRID E 512750, N 105130

TITLE
ELEVATION
PROPOSED
SOUTH WEST

SCALE 1:200

DRAWN	HS	14/10/25
APPROVED	VR	14/10/25

DRG No.	Sheet 2 of 5	Rev
UKSW000493- 07-150 -MD027		27