



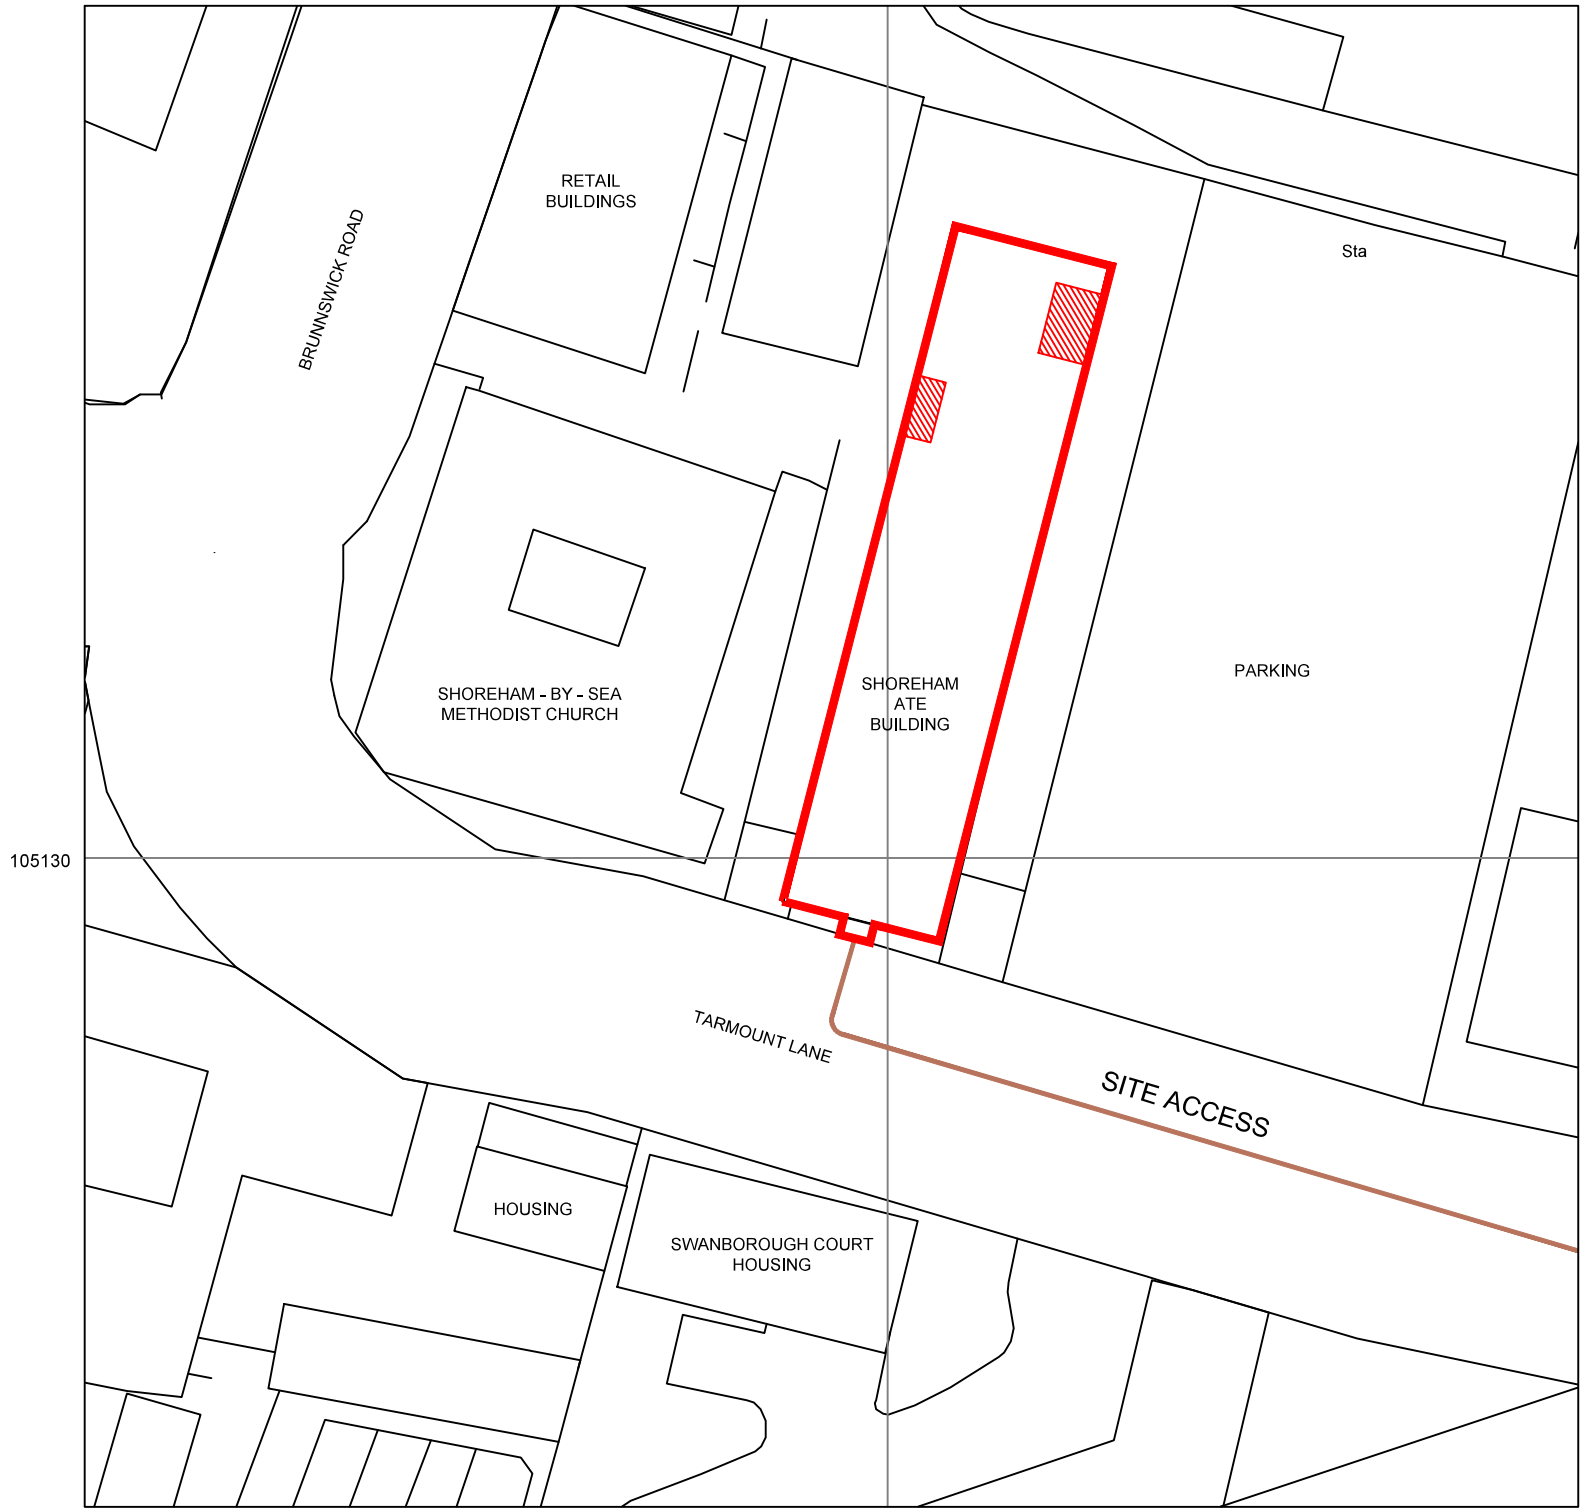

BLOCK PLAN
SCALE 1:500

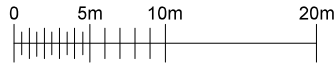

©2020 Cellnex
All rights reserved. No part of this publication may be reproduced, stored in a retrieval system or transmitted in any form or by any means (Electronic, Mechanical, Photocopying, Recording or otherwise), without the prior written consent of the Company.

NOTES

THIS DESIGN COMPLIES WITH
CELLNEX ICNIRP STANDARD
UK-DE-PRO-0020 v7

PROJECT No. COL.MOD.UK.0008240

CELL No. ADR013

01	COL.MOD.UK.0008240 PLANNING	03/12/25	HS	VR
ISS	REVISION	DATE	DRN	APP



Telgent House, Kings Hill Avenue, Kent, ME19 4AQ
Tel. 01732 879600, Email. info@teligent.co.uk

SITE No UK-SW-000493

SHOREHAM ATE
TARMOUNT LANE
SHOREHAM BY SEA
WEST SUSSEX
BN43 6DA

NGR TQ 21750 05130

OS GRID E 512750, N 105130

TITLE
BLOCK PLAN

H3G & BTEE LTD

SCALE 1:500

DRAWN	HS	14/10/25
APPROVED	VR	14/10/25

DRG No.	Sheet 1 of 1	Rev
UKSW000493-07-006-MD027		27