

NOTES

BASED UPON ORDNANCE
SURVEY DIGITAL DATA
WITH THE PERMISSION OF
THE CONTROLLER OF HIS
MAJESTY'S STATIONERY
OFFICE, © CROWN
COPYRIGHT. LICENCE NO.
100038864

O.S. LANDRANGER MAP
No. 198

BT SKYLINE No.

No. BN0037

	PROJ No				
3.A	PROJ No			DAL	
3	PROJ No	N/A	31/10/23	MIT	MIT
	LOCATION PLAN				
2	PROJ No	N/A	18/01/18	HF	JW
	WAYLEAVE UPDATE				
1	PROJ No	157725	25/03/15	SH	CGF
	FIRST ISSUE				
ISS	REVISION		DATE	DRN	APP



SITE No 163321
SHOREHAM ATE
TARMOUNT LANE
SHOREHAM BY SEA
WEST SUSSEX
BN43 6DA

NGR	TQ 21750 05130
-----	----------------

OS GRID	521750 105130
---------	---------------

TITLE	LOCATION PLAN
-------	---------------

SCALE	SEE DRAWING
-------	-------------

DRAWN	SH	23/03/15
-------	----	----------


APPROVED	MIT	31/10/23
----------	-----	----------

DRG No.	Sheet 1 of 1	Rev
---------	--------------	-----

163321-00-004-ML003	3.A
---------------------	-----

A3

SITE ACCESS

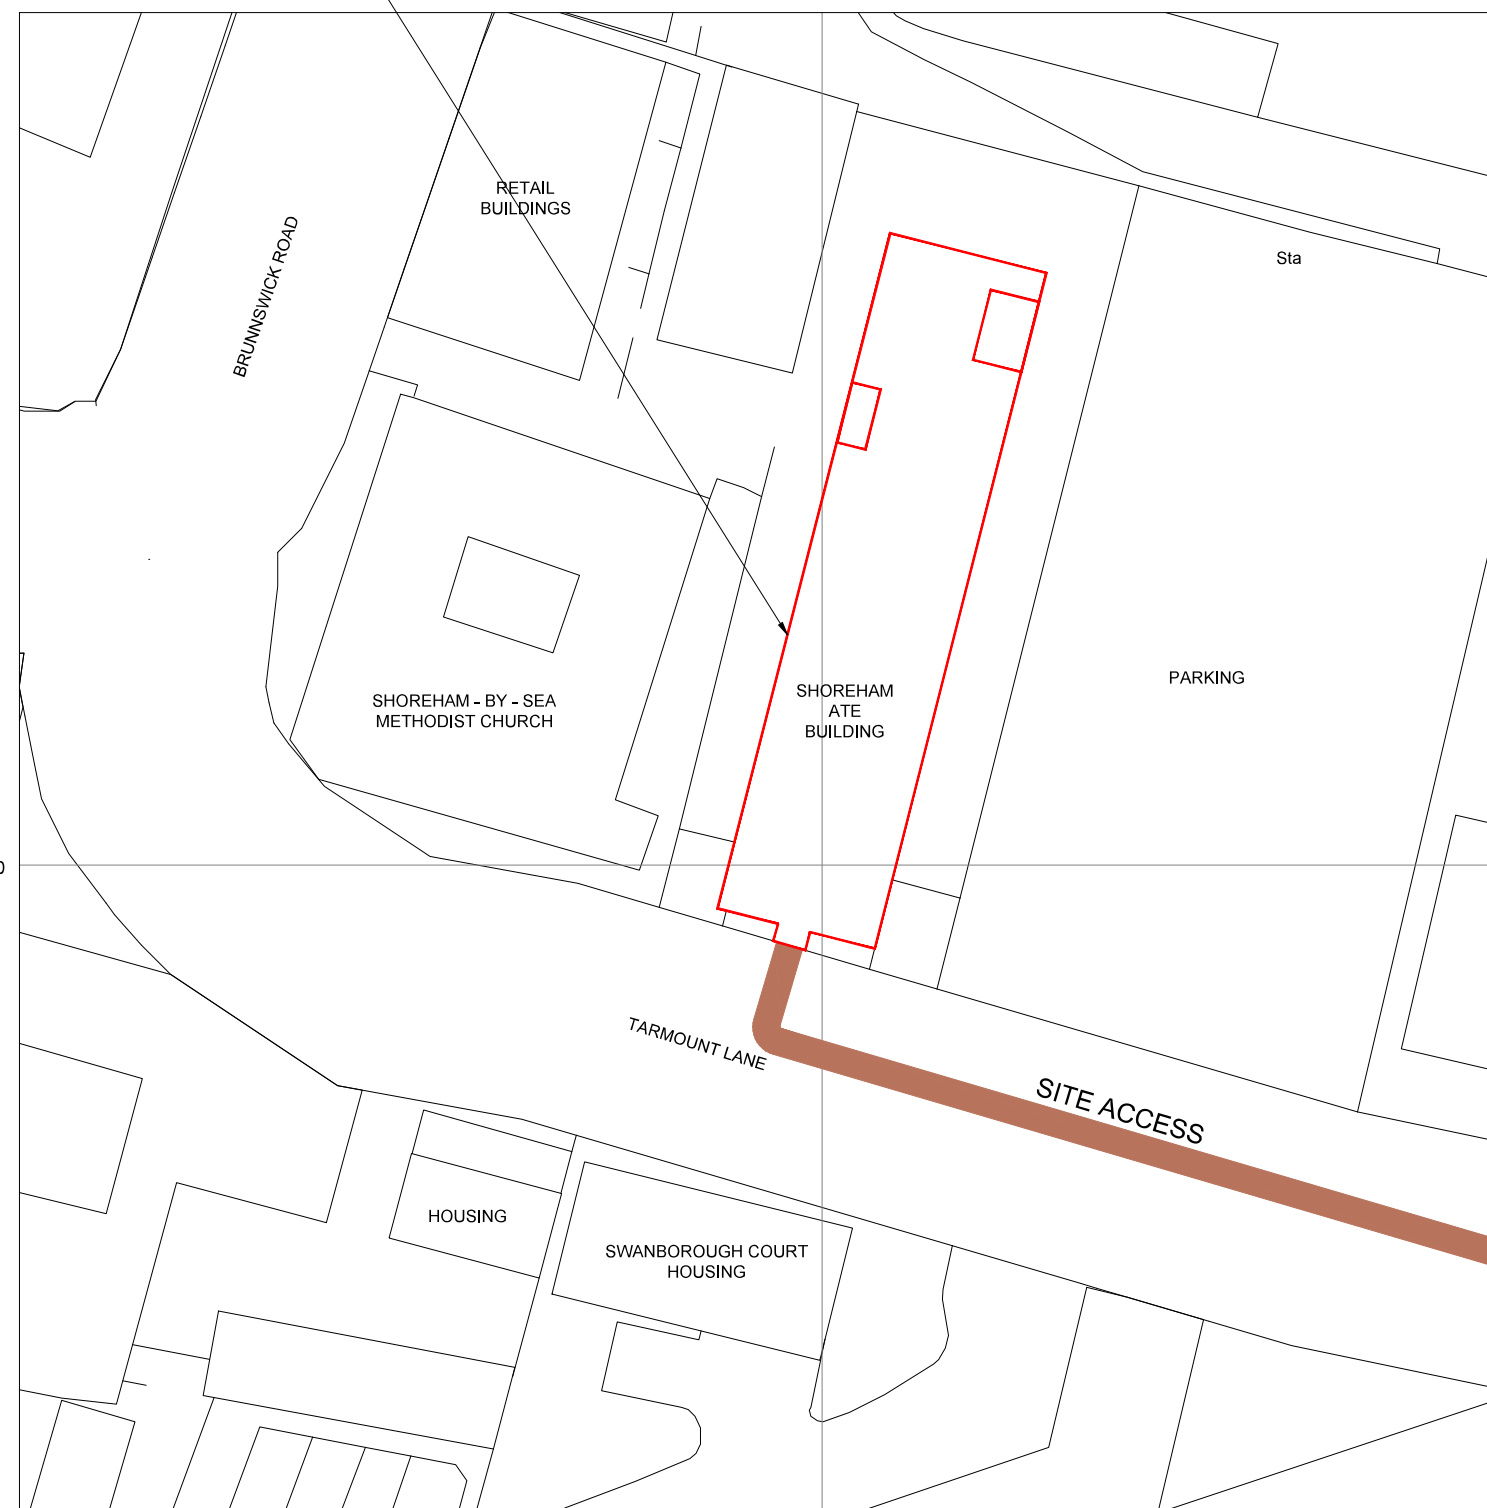


LOCATION PLAN

SCALE 1:500



THE SITE

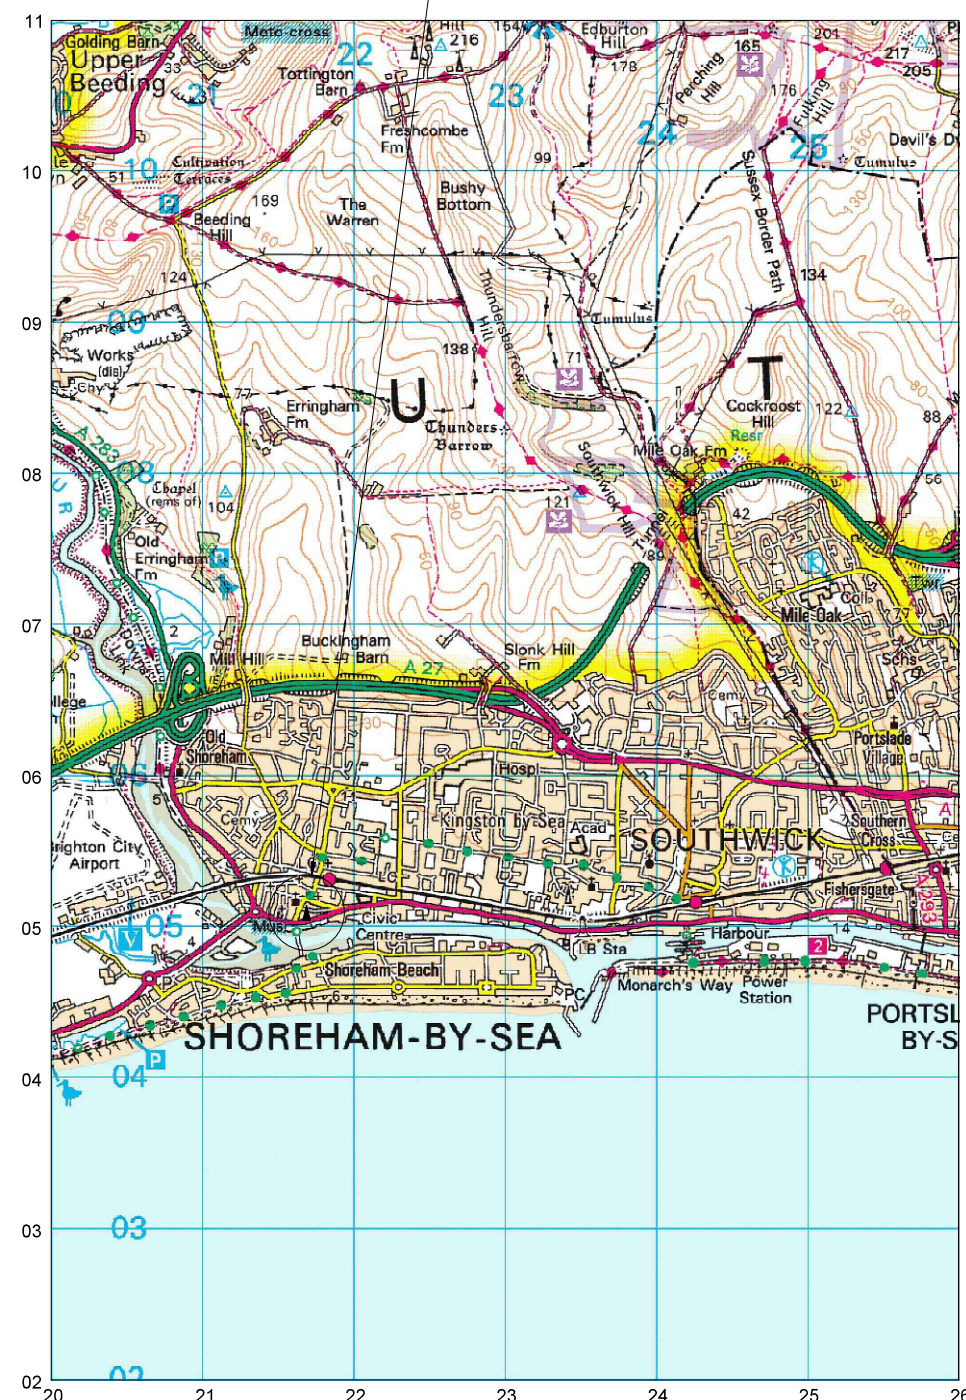

LOCATION PLAN

SCALE 1:50,000

