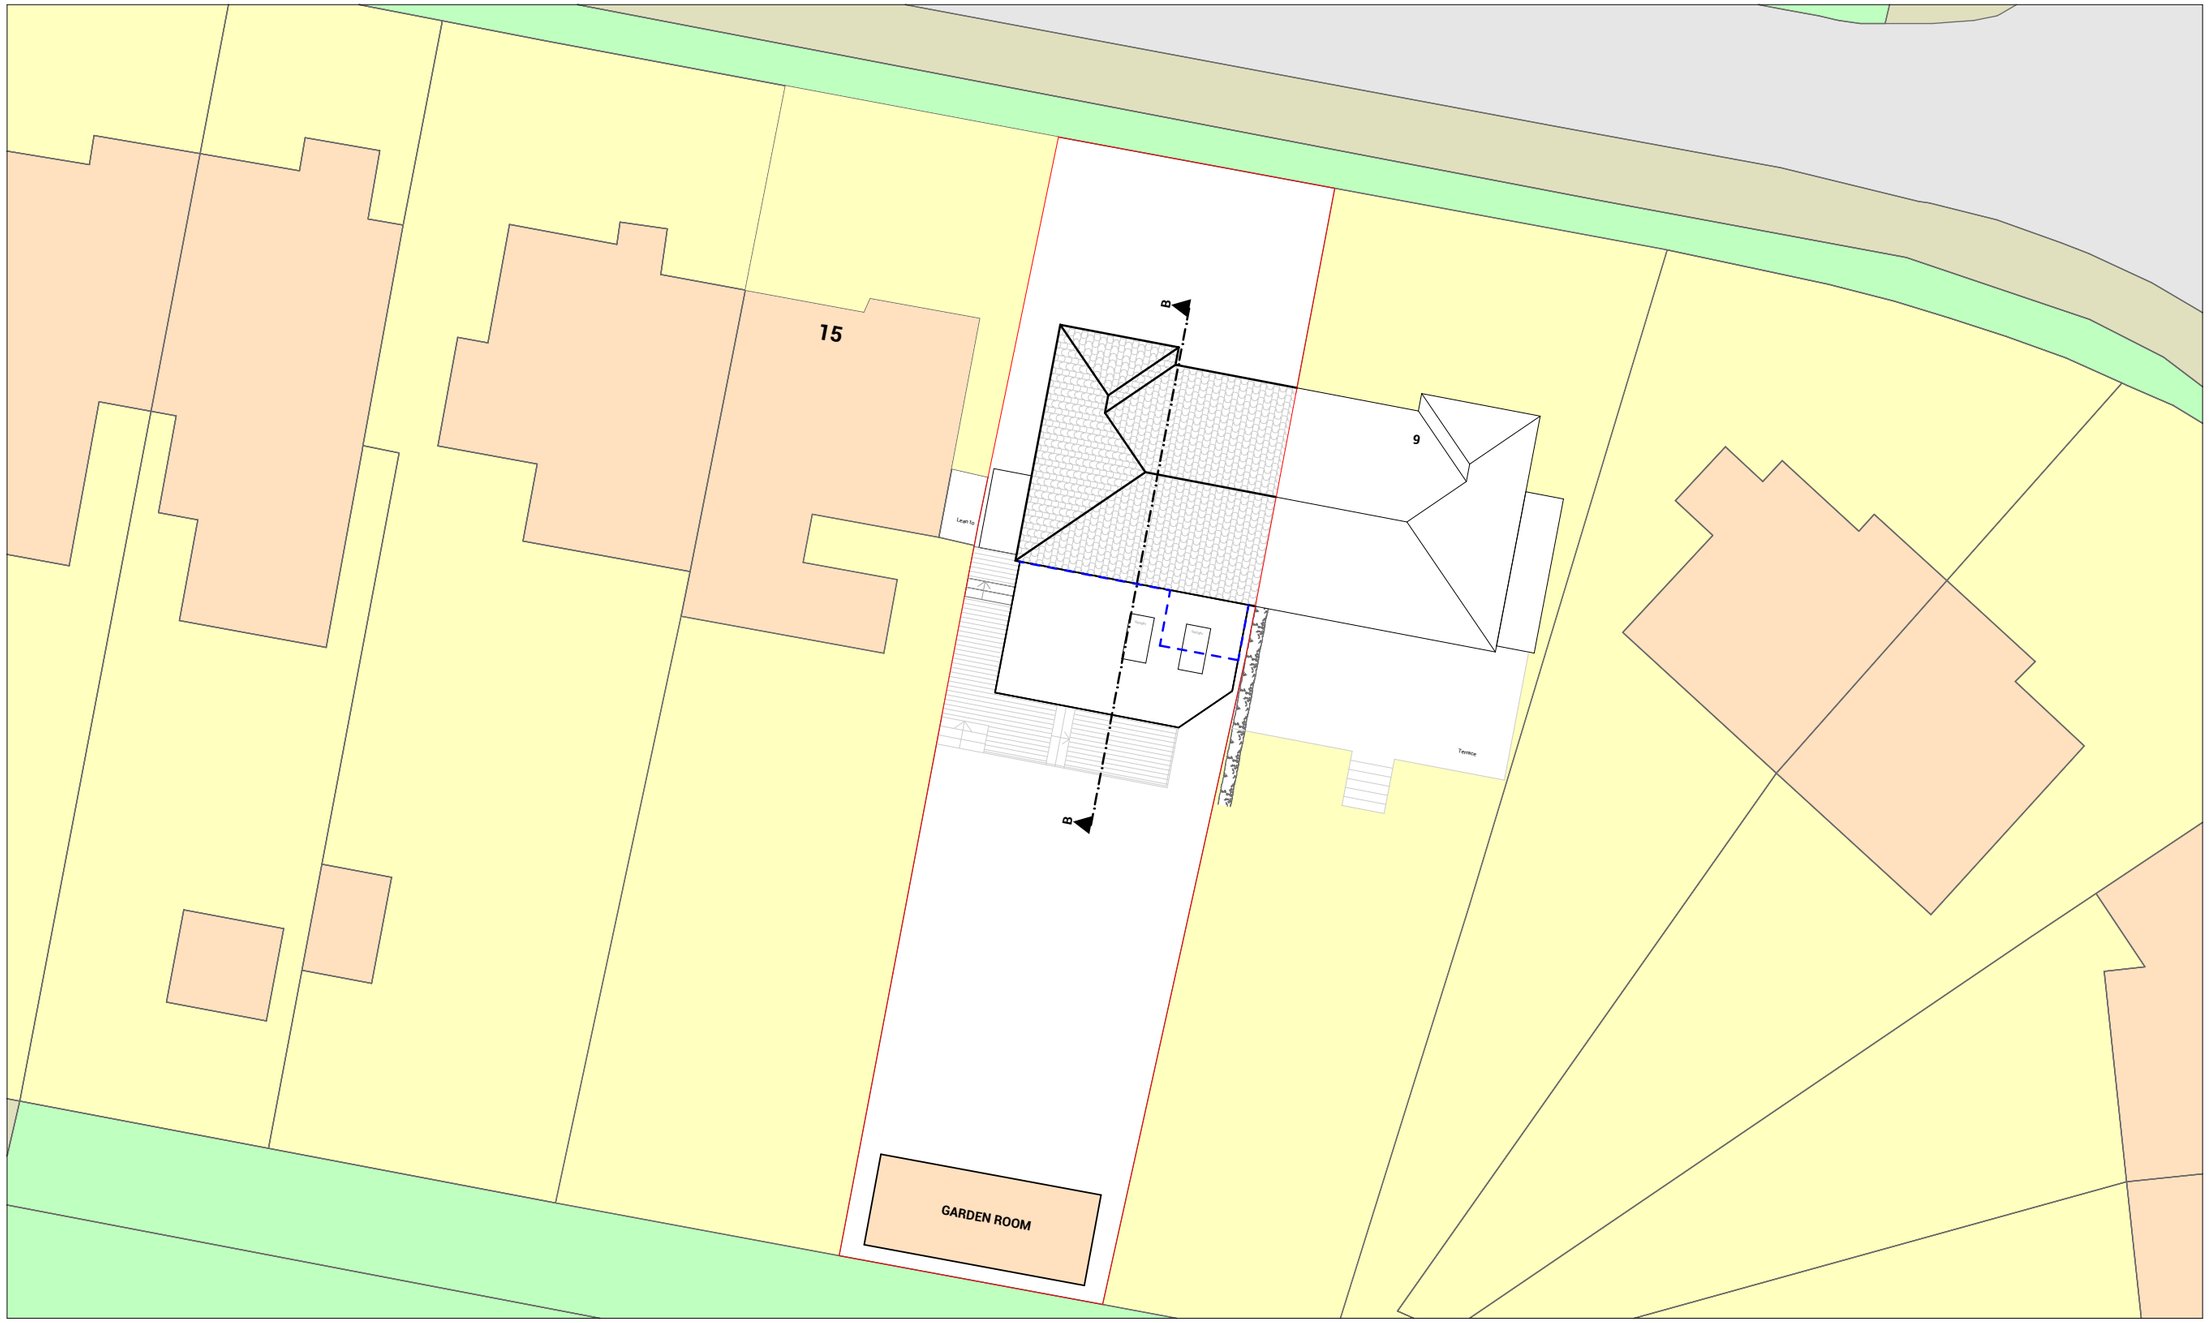

9 **PROPOSED SITE PLAN**
1:200

Outline of existing building

N

0 5 10m 15 20m
1:200

DRAWING TITLE **Proposed Site Plan AMENDED**	**PROJECT :** 11 Valley Road, Sompting, Lancing. BN15 0JP				
	DATE 05 October 2024	**SCALE** @A3 as indicated	**DRAWING NO:** 006	**STATUS:** Planning	**CLIENT** Wioleta & Marcin Wojcicki

The copyright of these drawings are owned by VI**ZARCHi Architecture & Visualization LTD**. Drawings must not be reproduced, copied or dealt with in any manner which infringes the exclusive rights without prior writen cosent.

VIZ**ARCHi** ARCHITECTURE & VISUALIZATION
Flat 1, 101 Buckingham Road, **BN1 3RB**
Brighton | **United Kingdom**
alperen@vizarchi.co.uk
07495 734425