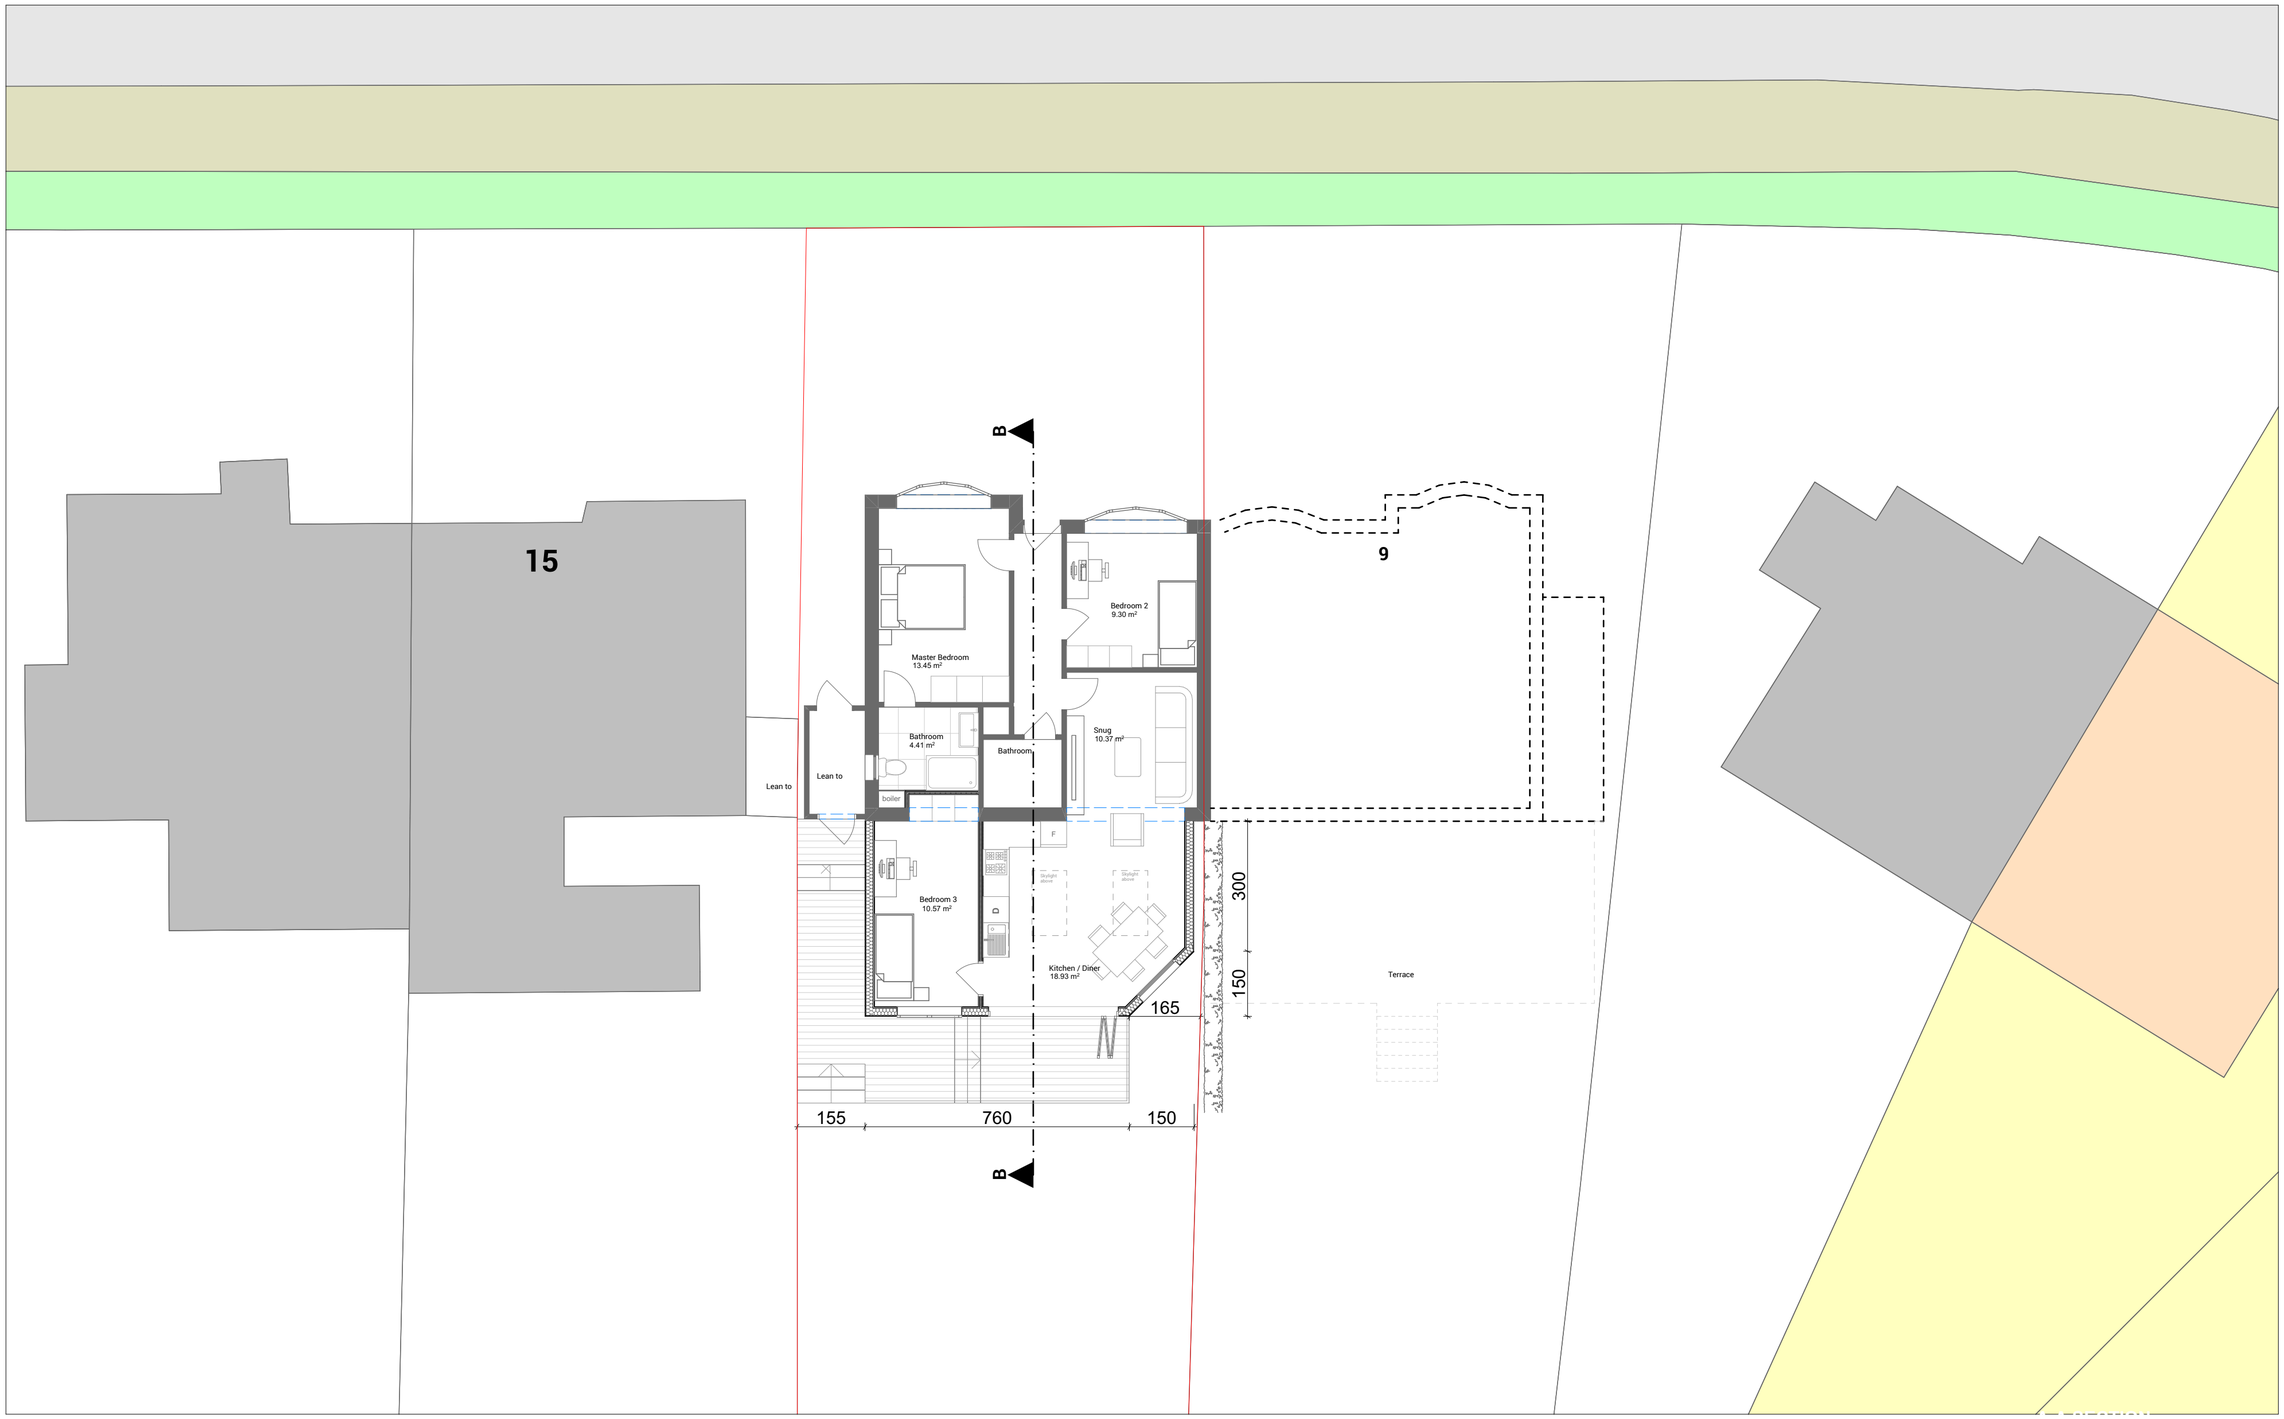

10 **GROUND FLOOR PLAN -** PROPOSED

DRAWING TITLE **Proposed Ground Plan AMENDED**	**PROJECT :** 11 Valley Road, Sompting, Lancing. BN15 0JP				
	DATE 05 October 2024	**SCALE** @A2 AS INDICATED	**DRAWING NO:** 007	**STATUS:** Planning	**CLIENT** Wioleta & Marcin Wojcicki

0 1 2 3 4 5 6 7 8 9 10m
1:100

N

The copyright of these drawings are owned by V**IZARCHi Architecture & Visualization LTD**. Drawings must not be reproduced, copied or dealt with in any manner which infringes the exclusive rights without prior writen cosent.

VIZ**ARCHi** ARCHITECTURE & VISUALIZATION
Flat 1, 101 Buckingham Road, **BN1 3RB**
Brighton | **United Kingdom**
alperen@vizarchi.co.uk
07495 734425