

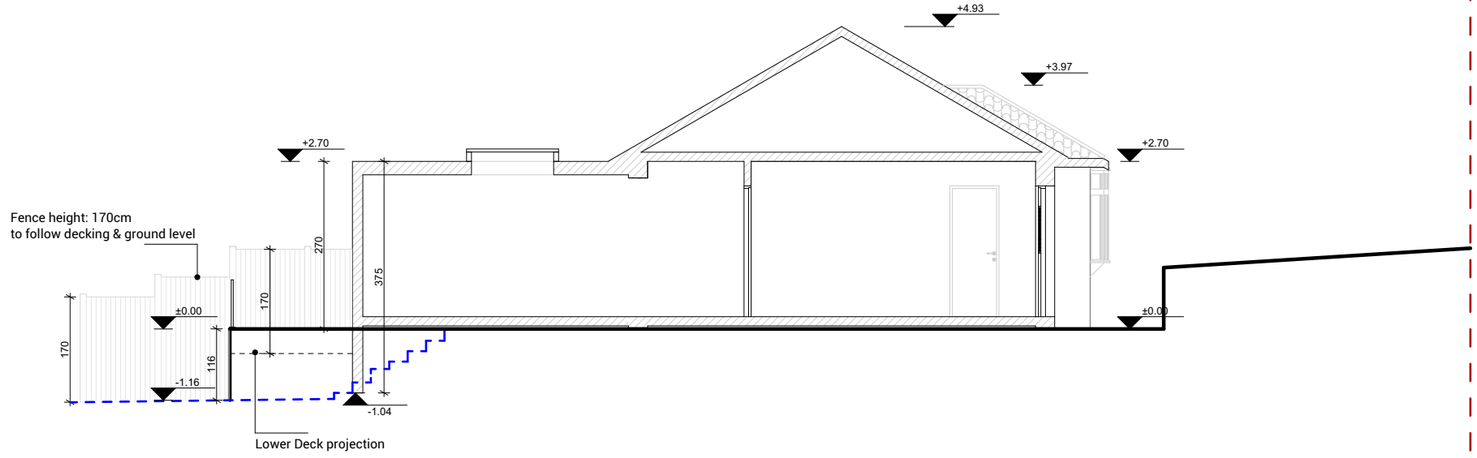

12 PROPOSED B-B SECTION

1:100

0 1 2 3 4 5 6 7 8 9 10m

1:100

DRAWING TITLE **Proposed Section** **AMENDED**	**PROJECT :** 11 Valley Road, Sompting, Lancing. BN15 0JP				
	DATE 05 October 2024	**SCALE** @A3 as indicated	**DRAWING NO:** 009	**STATUS:** Planning	**CLIENT** Wioleta & Marcin Wojcicki

The copyright of these drawings are owned by V**IZARCHi Architecture & Visualization LTD**. Drawings must not be reproduced, copied or dealt with in any manner which infringes the exclusive rights without prior writen cosent.

VIZARCHi ARCHITECTURE & VISUALIZATION
Flat 1, 101 Buckingham Road, **BN1 3RB**
Brighton | **United Kingdom**
alperen@vizarchi.co.uk
07495 734425