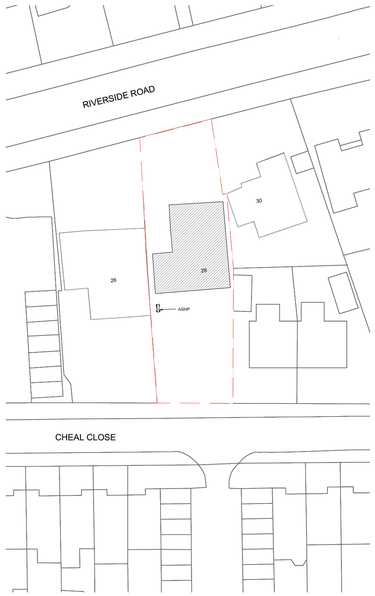

1 A101 SITE PLAN (EXISTING & PROPOSED)
SCALE: 1:500

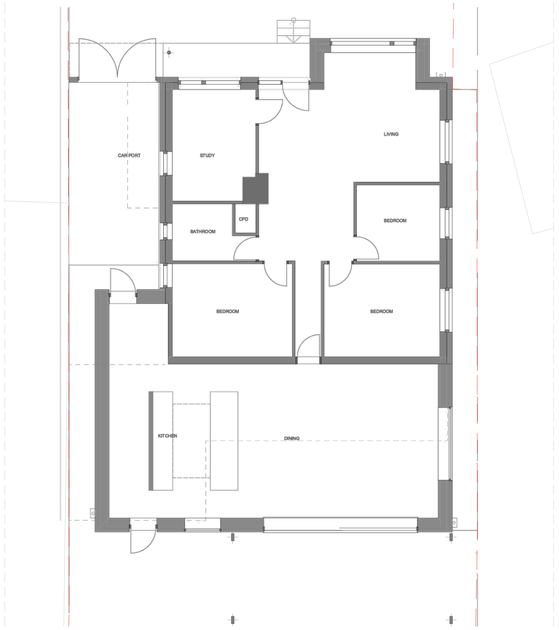

2 A101 EXISTING GROUND FLOOR PLAN
SCALE: 1:100

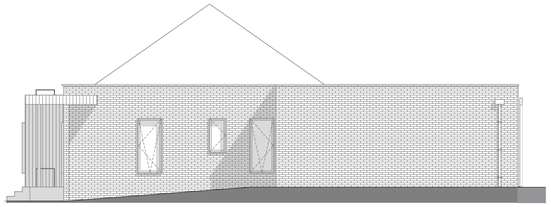

3 A101 EXISTING SIDE ELEVATION
SCALE: 1:100

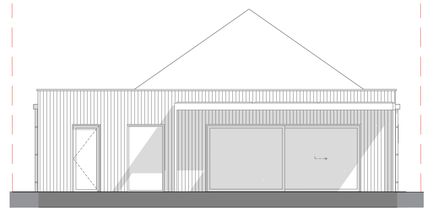

4 A101 EXISTING REAR ELEVATION
SCALE: 1:100

AIRA 6kW Air Source Heat Pump

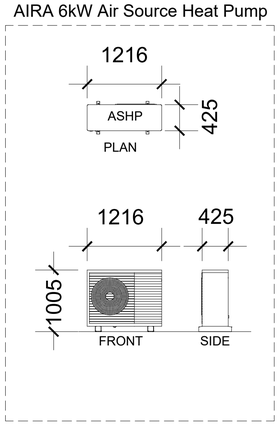

5 A101 PROPOSED ASHP DIMENSIONS
SCALE: 1:50



6 A101 PROPOSED GROUND FLOOR PLAN
SCALE: 1:100

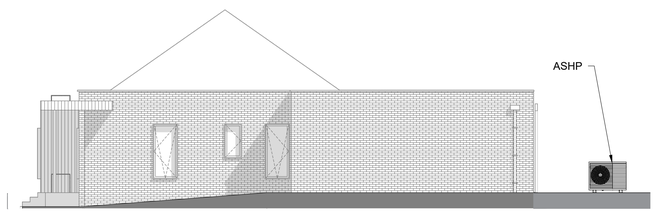

7 A101 PROPOSED SIDE ELEVATION
SCALE: 1:100

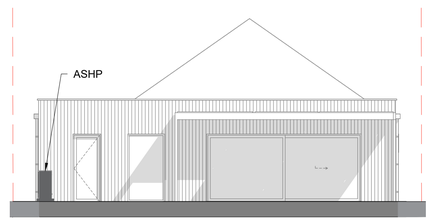

8 A101 PROPOSED REAR ELEVATION
SCALE: 1:100

TRUE NORTH

PROJECT NORTH

0 1m 2m 3m 5m
Scale: 1:50

0 1m 5m 10m
Scale: 1:100

0 10m 20m 50m 100m
Scale: 1:1250

NOTES

DRAWING FOR PLANNING APPLICATION ONLY

REVISIONS

000	00.00.0000

AIRA

AIRA, 2nd Floor,
Noah's Yard, York Way,
London, N1 9AA

0330 822 5493
hello@airahome.com
www.airahome.com

CLIENT

Simon Allum

Project Address

28 Riverside Road
Shoreham-By-Sea
BN43 5RB

Project No.	001
Status	PLANNING ISSUE
Date	27-09-2024
Drawn	GP
Checked	GP
Scale	AS NOTED

Sheet Title

EXISTING AND
PROPOSED DRAWINGS

Sheet No

A101