
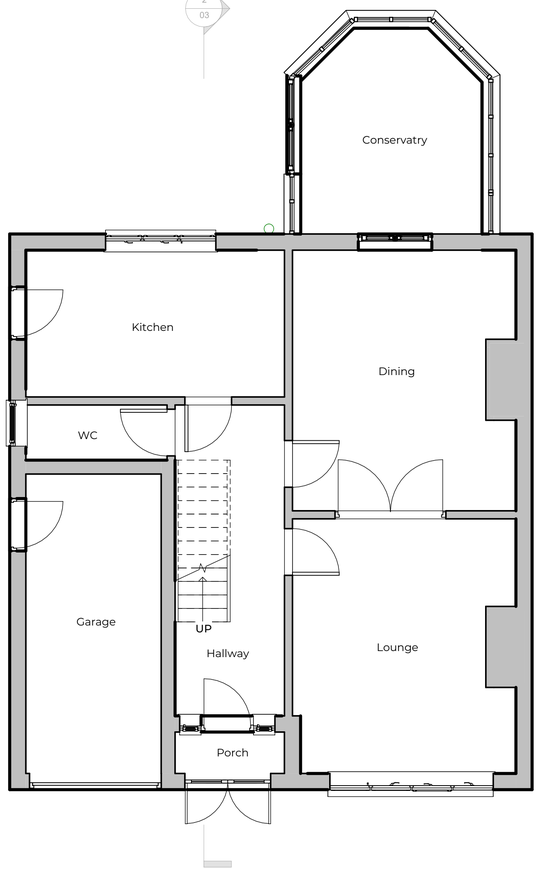


Ground Floor Plan

1 : 50

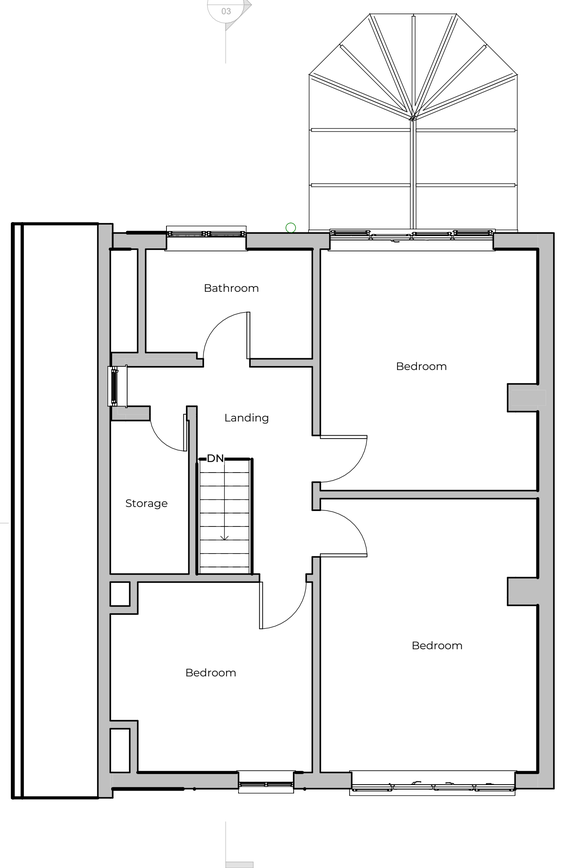

First Floor Plan

1 : 50

Notes:

1. THE COPYRIGHT OF THIS DRAWING IS VESTED IN ARCHEVOLVE AND IT MAY NOT BE REPRODUCED IN WHOLE OR PART OR USED FOR THE MANUFACTURE OF ANY ARTICLE WITHOUT THE EXPRESS PERMISSION OF THE COPYRIGHT HOLDERS.

2. WORK TO FIGURED DIMENSIONS ONLY.

3. THIS DRAWING IS TO BE READ IN CONJUNCTION WITH ALL RELEVANT ARCHITECT'S, SERVICE ENGINEER'S AND ARCHEVOLVE AND SPECIFICATIONS.

Revision Number	Revision Description	Issued by	Revision Date

DATE: 02/01/24

STATUS: PRELIMNARY ISSUE

SHEET SIZE: A1

SCALE: 1 : 50

DRAWN: AP

CHECKED:

CLIENT:

Mr M Churcher
200 Goring Road
Goring-by-Sea
WORTHING
BN12 4PQ

SITE ADDRESS:

Site Address

0m 1m 2m 3m 4m 5m

VISUAL SCALE 1:50 @ A1

REVISION:

DRAWING NO: ARC/049/24/01

DRAWING: Side Dormer

TITLE: Floor Plans

PROJECT NO: GORINGRD

ARCHEVOLVE
// design @archevolve.co.uk
// www. archevolve.co.uk
// 07830 325566
CIAT CHARTERED PRACTICE