BOROUGH OF WORTHING
DEPOSITED 19.11.07
TP. REF. NO.
WB/ 07/1415/FU

WORTHING BOROUGH COUNCIL
14 JAN 2008
CONSENT GRANTED
SUBJECT TO CONDITIONS



west elevation



south elevation



east elevation

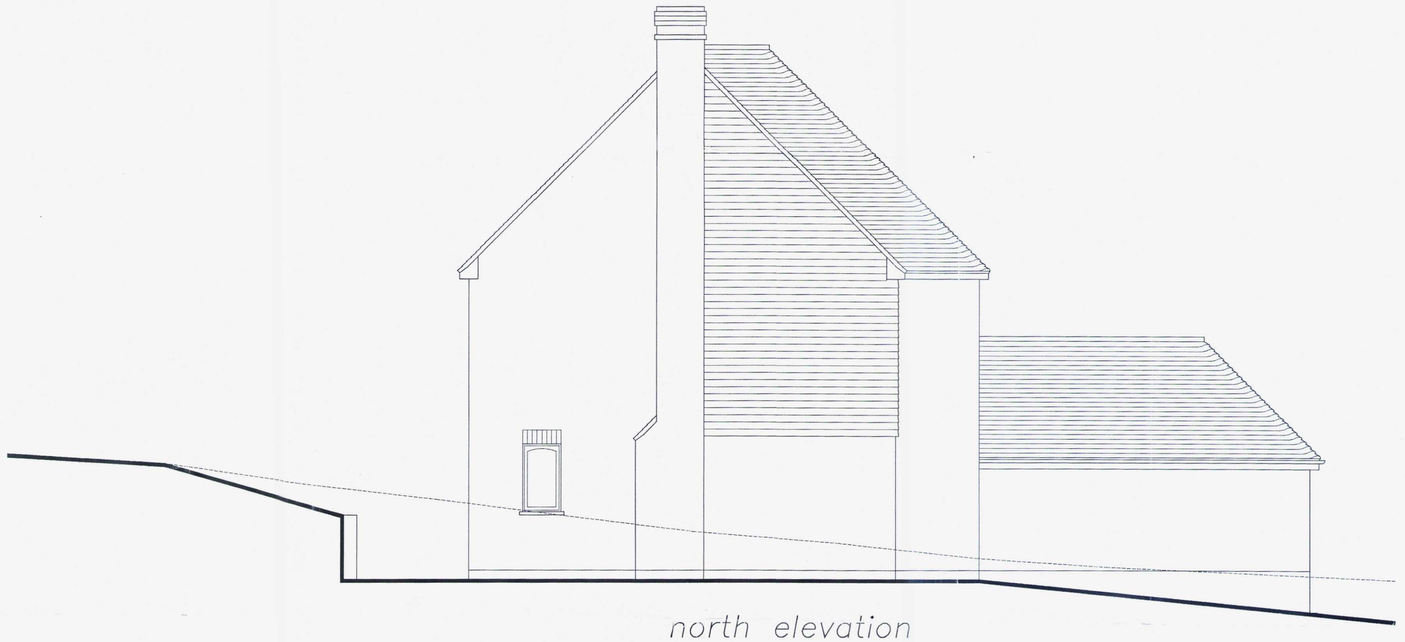

north elevation

A: MINOR AMENDMENTS 09-11-2007

Existing Elevations	Dwg. No. 07 / 099 / 2a Drawn by David Bennett October 2007
Mr. and Mrs. Jeffery 25 Mayfield Close Worthing West Sussex	Scales: Plans Sections 1 : 50 Elevations Block Plan Location Plan

djbltd
48 Reigate Road,
Worthing,
West Sussex.
BN11 5NE
Telephone 01903 606699
Mobile 07940 559110
office@djbltd.co.uk
www.djbltd.co.uk
RICS