BOROUGH OF WORTHING
RECEIVED 19.11.07
WB/ 07/1415/FU

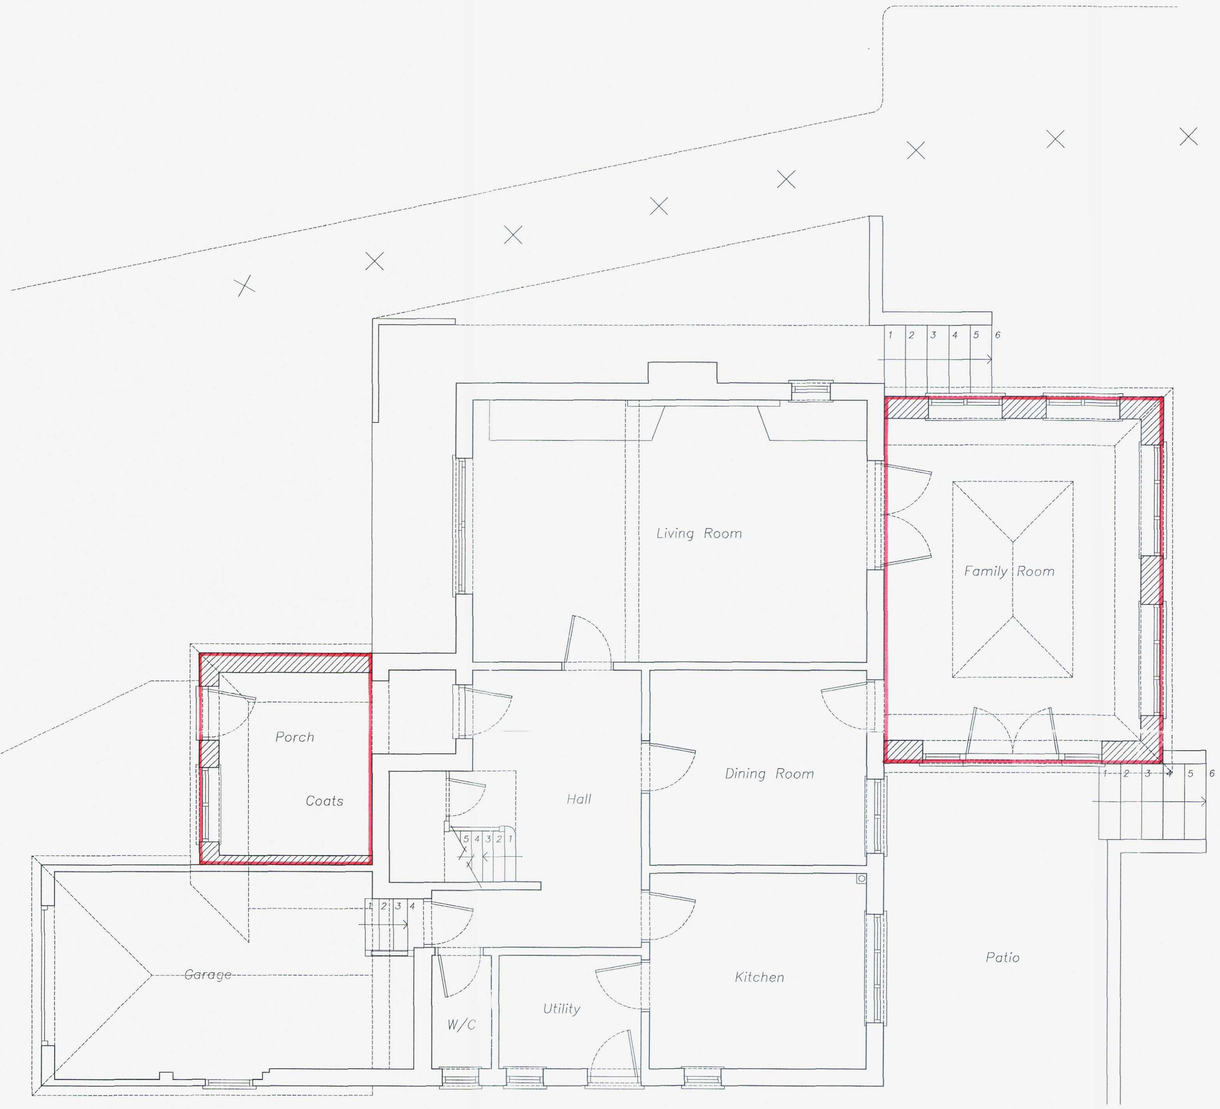

ground floor N

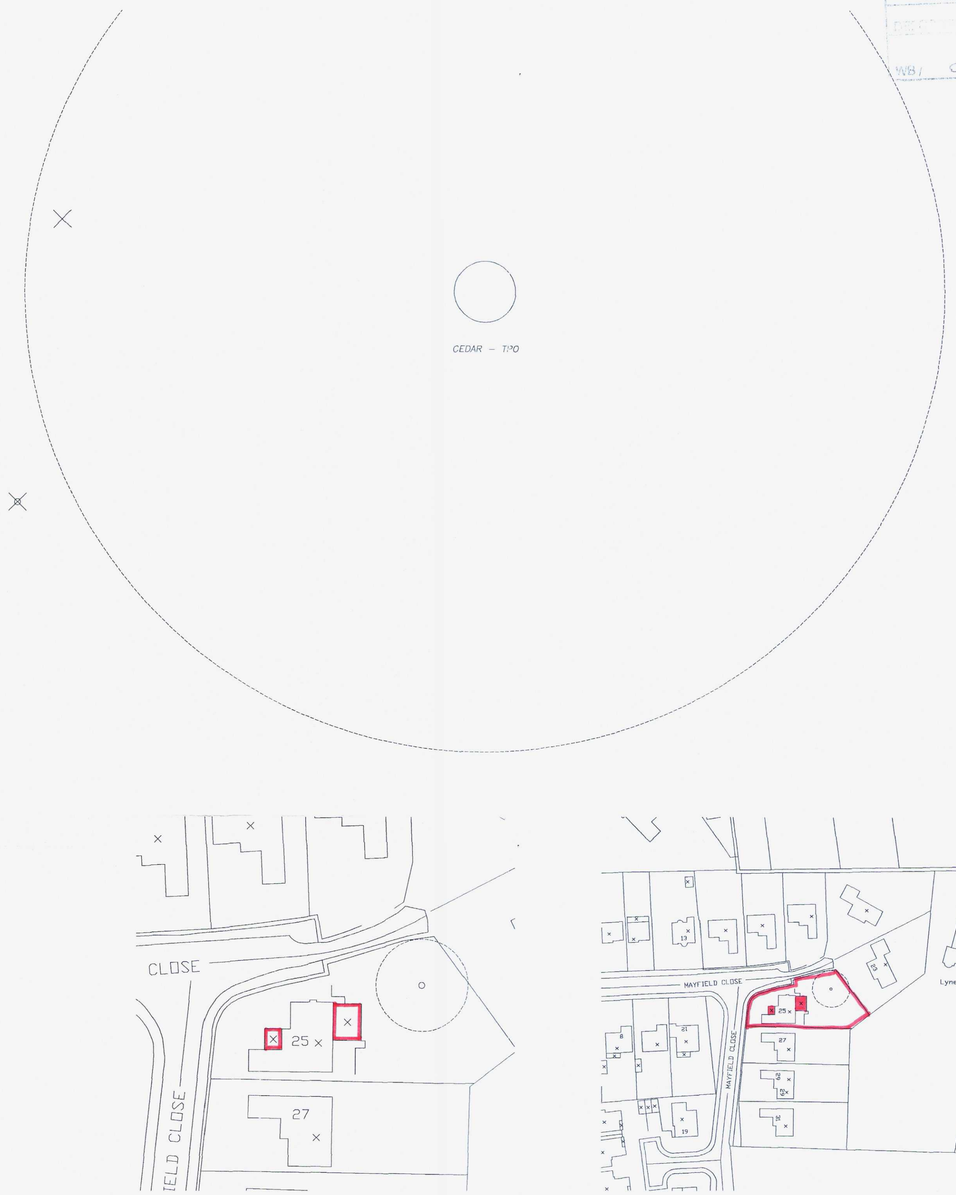

location plan N

location plan N

NO AMENDMENTS + red

Proposed Plans Scheme 5	Dwg. No. 07 / 099 / 11 Drawn by David Bennett November 2007
Mr. and Mrs. Jeffery 25 Mayfield Close Worthing West Sussex	Scales: Plans 1 : 50 Sections Elevations Block Plan 1 : 500 Location Plan 1 : 1250

djbltd
48 Reigate Road,
Worthing,
West Sussex.
BN11 5NE
Telephone 01903 606699
Mobile 07940 559110
office@djbltd.co.uk
www.djbltd.co.uk
RICS

T.P. OFFICE COPY
REVISED PLAN
BOROUGH OF WORTHING
RECEIVED 19/12/07
WB / 07 / 1141 Plans
WORTHING BOROUGH COUNCIL
14 JAN 2008
CONSENT GRANTED SUBJECT TO CONDITIONS

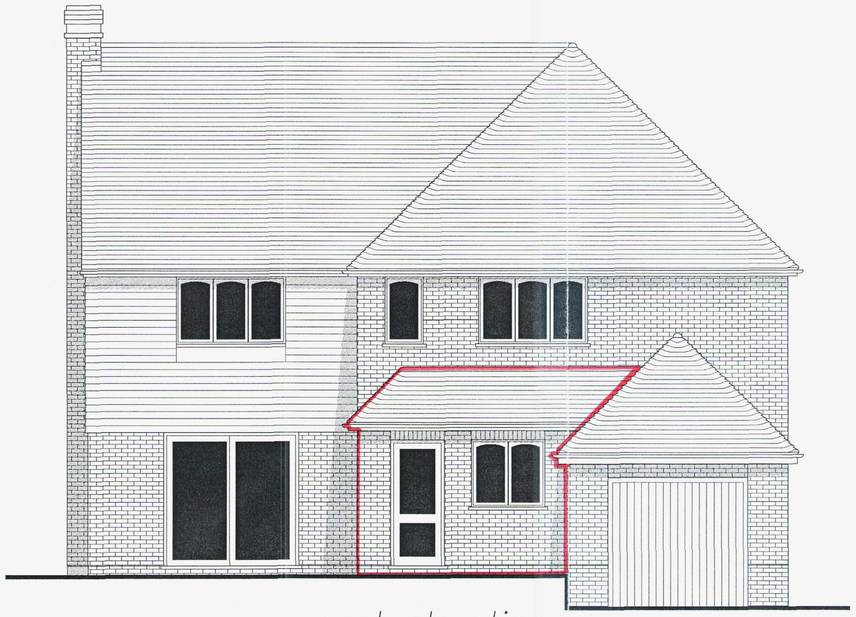

west elevation

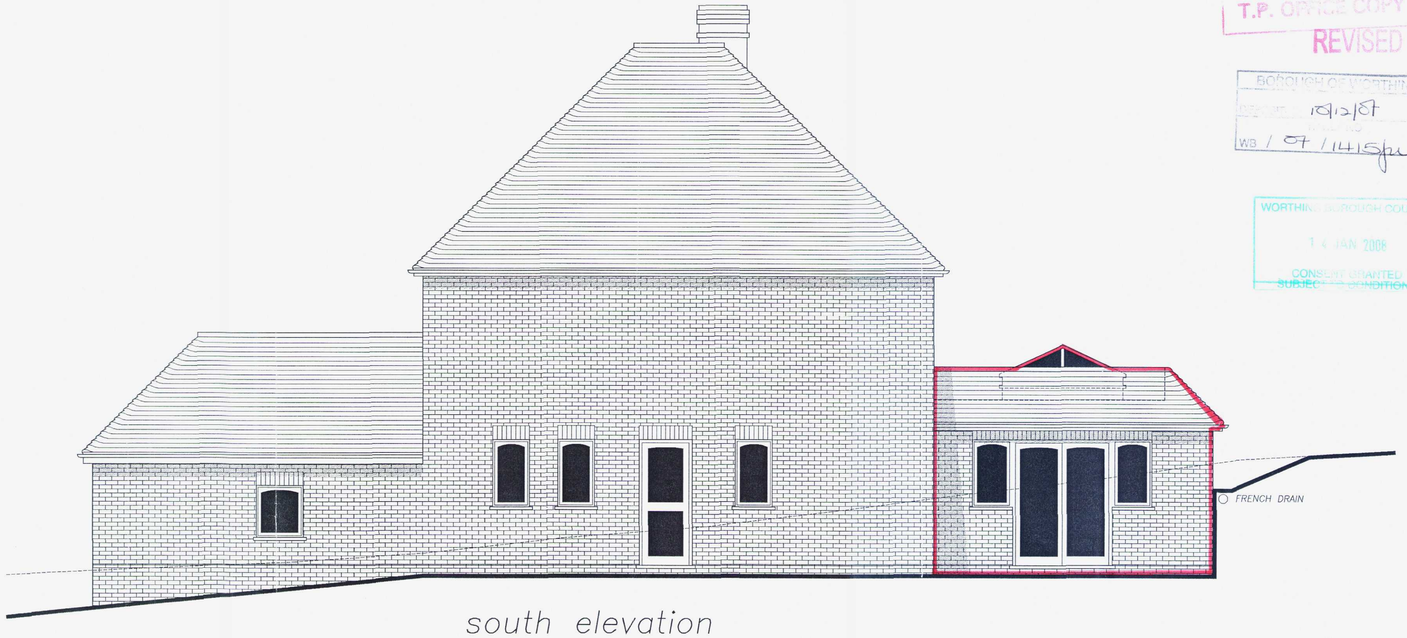

south elevation

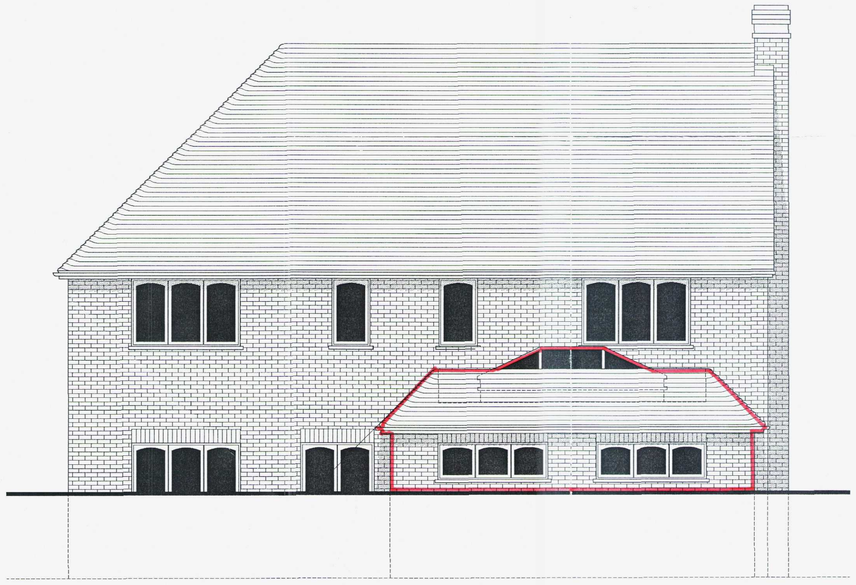

east elevation

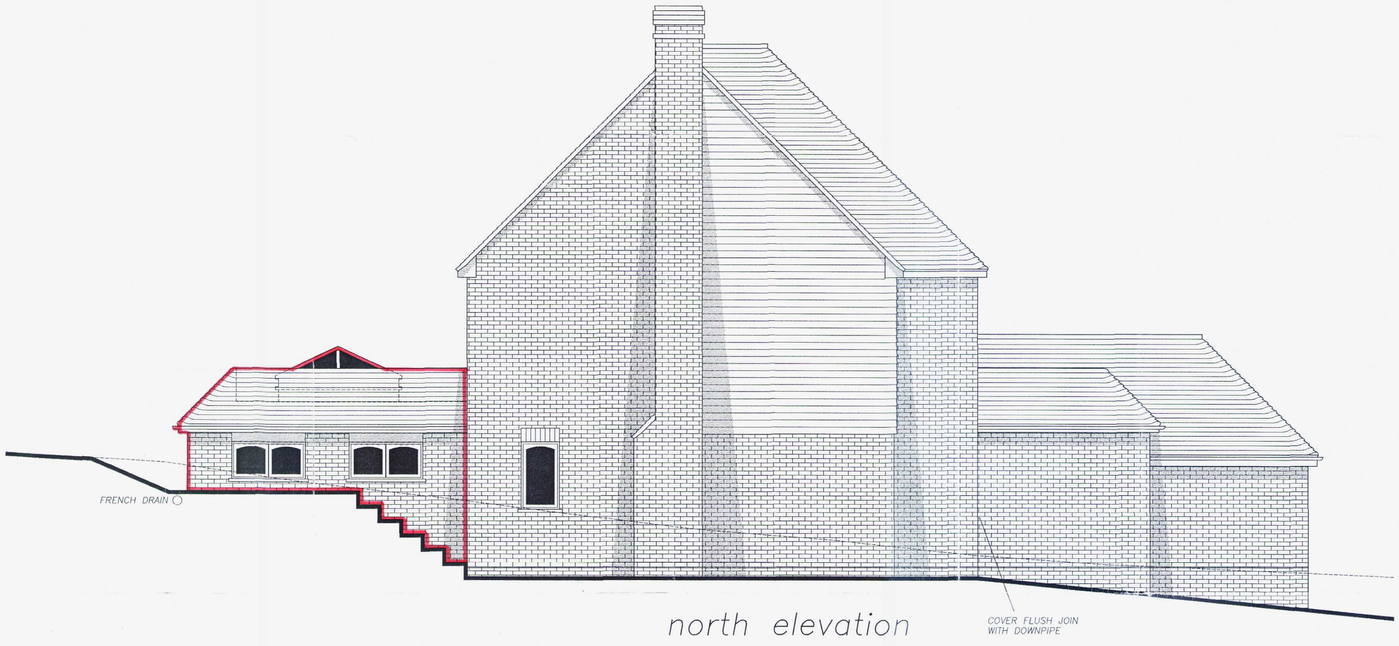

north elevation

+red

A: MINOR AMENDMENTS 03-12-2007

Proposed Elevations Scheme 5	Dwg. No. 07 / 099 / 12a Drawn by David Bennett November 2007
Mr. and Mrs. Jeffery 25 Mayfield Close Worthing West Sussex	Scales: Plans Sections 1 : 50 Elevations Block Plan Location Plan

djbltd
48 Reigate Road,
Worthing,
West Sussex.
BN11 5NE
Telephone 01903 606699
Mobile 07940 559110
office@djbltd.co.uk
www.djbltd.co.uk
RICS