

The property owner is required to serve a party structure notice on the adjoining owner as required by The Party Wall etc Act 1996.

Plan 1 of 4

NORTH

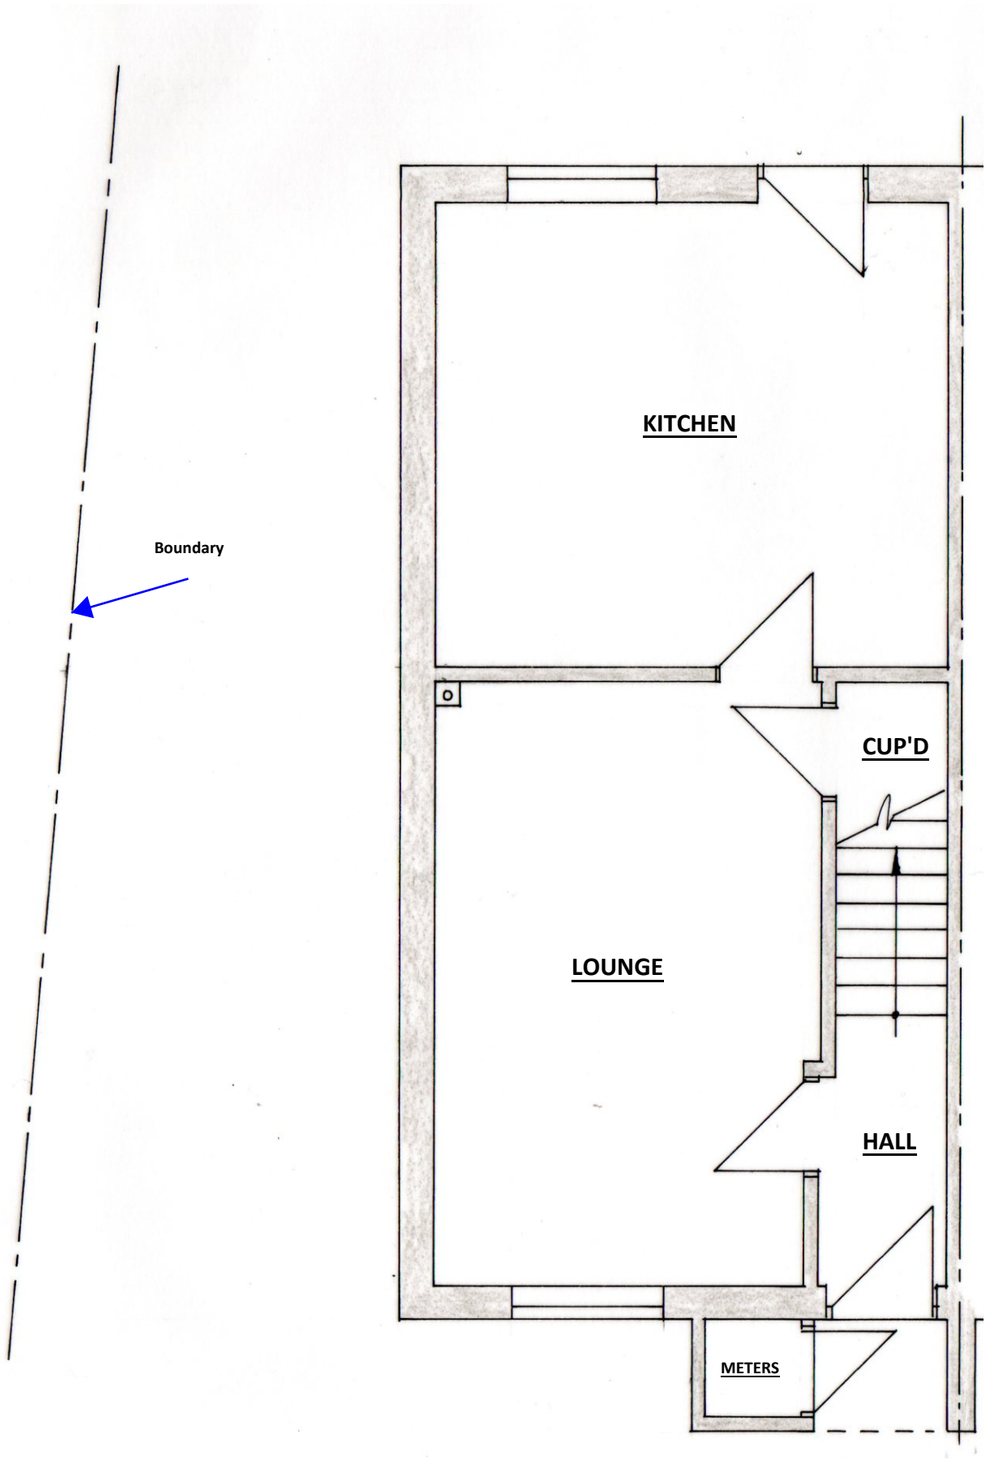

EXISTING GROUND FLOOR PLAN 1:50

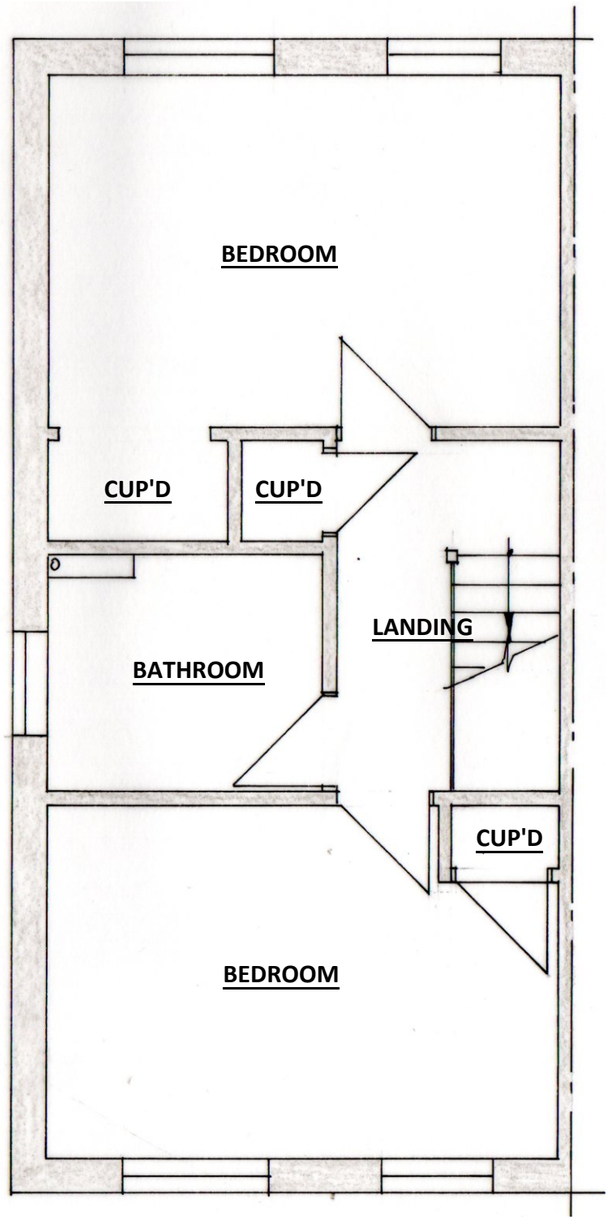

EXISTING FIRST FLOOR PLAN 1:50

CLIENT:	Mr Gilbert
DATE:	12.12.2020
DRWG No:	BSB/20/817/1

A3

LOFT CONVERSION & CARPORT

42 HURSTFIELD, LANCING

1:50 @ A3

1:1250 1:500 1:100

S.Barrett C.Build E, CABE
Architectural, Structural & Party Wall Services.
bsbpartywalls@yahoo.co.uk
07974 715009

cabe chartered association of building engineers