


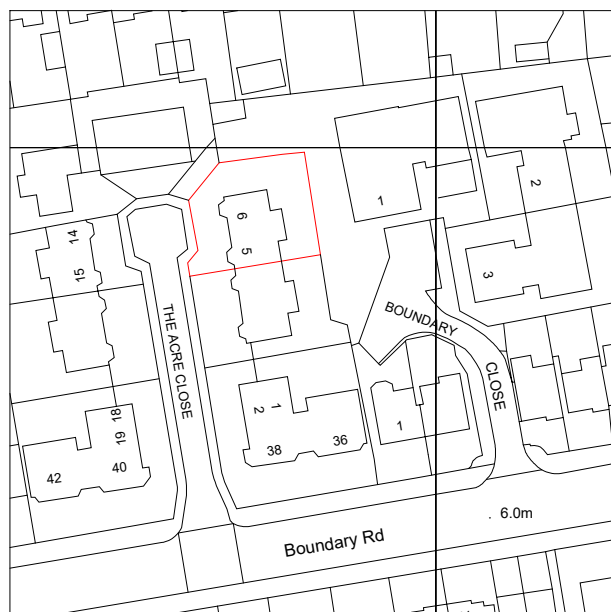


Crown Copyright and database rights 2026.
OS AC0000814278 National Map Centre.
Purchased 16/02/2026 1 year licence.



3

Scale 1-1250

1 : 1250

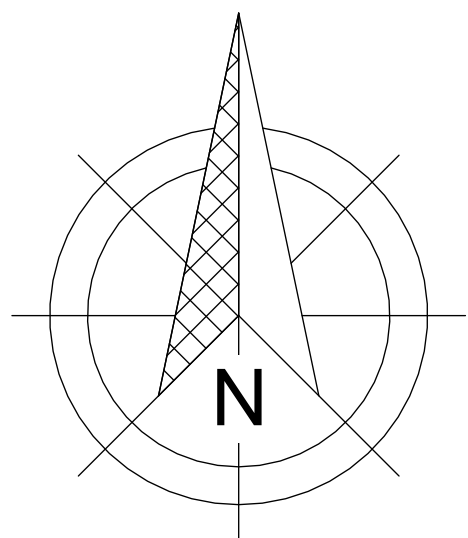

Scale 1:100

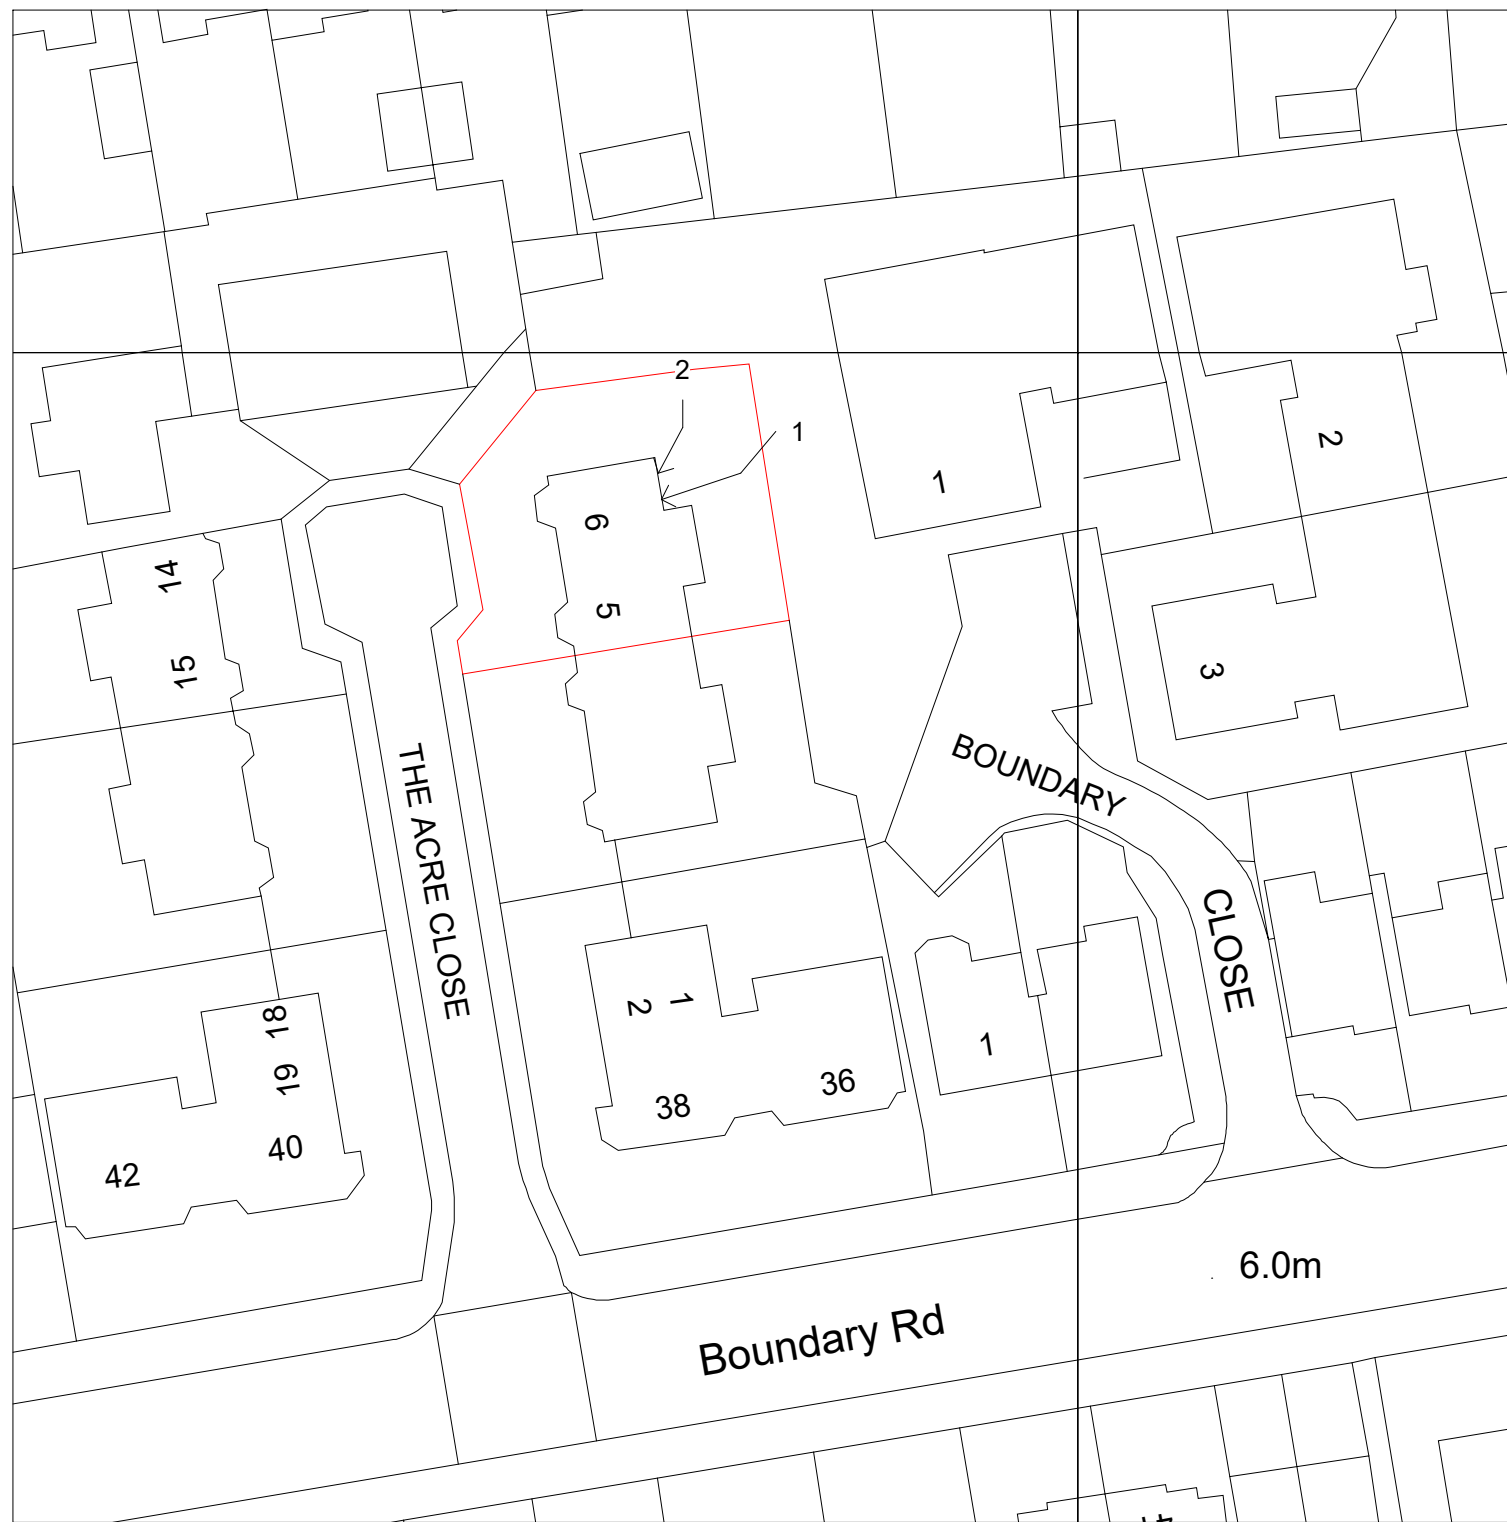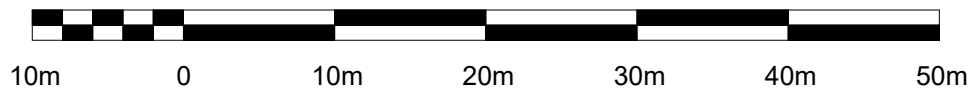

Crown Copyright and database rights 2026.
OS AC0000814278 National Map Centre.
Purchased 16/02/2026 1 year licence.

2

Scale 1-500

1 : 500

Scale 1:50

Contract No. FHI 137923
Site Address - 5 The Acre Close, Worthing, West Sussex, BN11 4LW
Drawing No. 3 of 3
Location and Site Map
All Dimensions in mm Scale: As indicated @A3
Signed Off on - 17/02/2026
Review on - 20/02/2026
 First Home Improvements Station Road Industrial Estate Lenwade Norfolk NR9 5LY
© Drawings, associated documentation and intellectual property is protected under copyright law. All documentation by First Home Improvements prohibits unauthorised actions such as (but not limited to) the re-issuing and re-production thereof without prior consent.