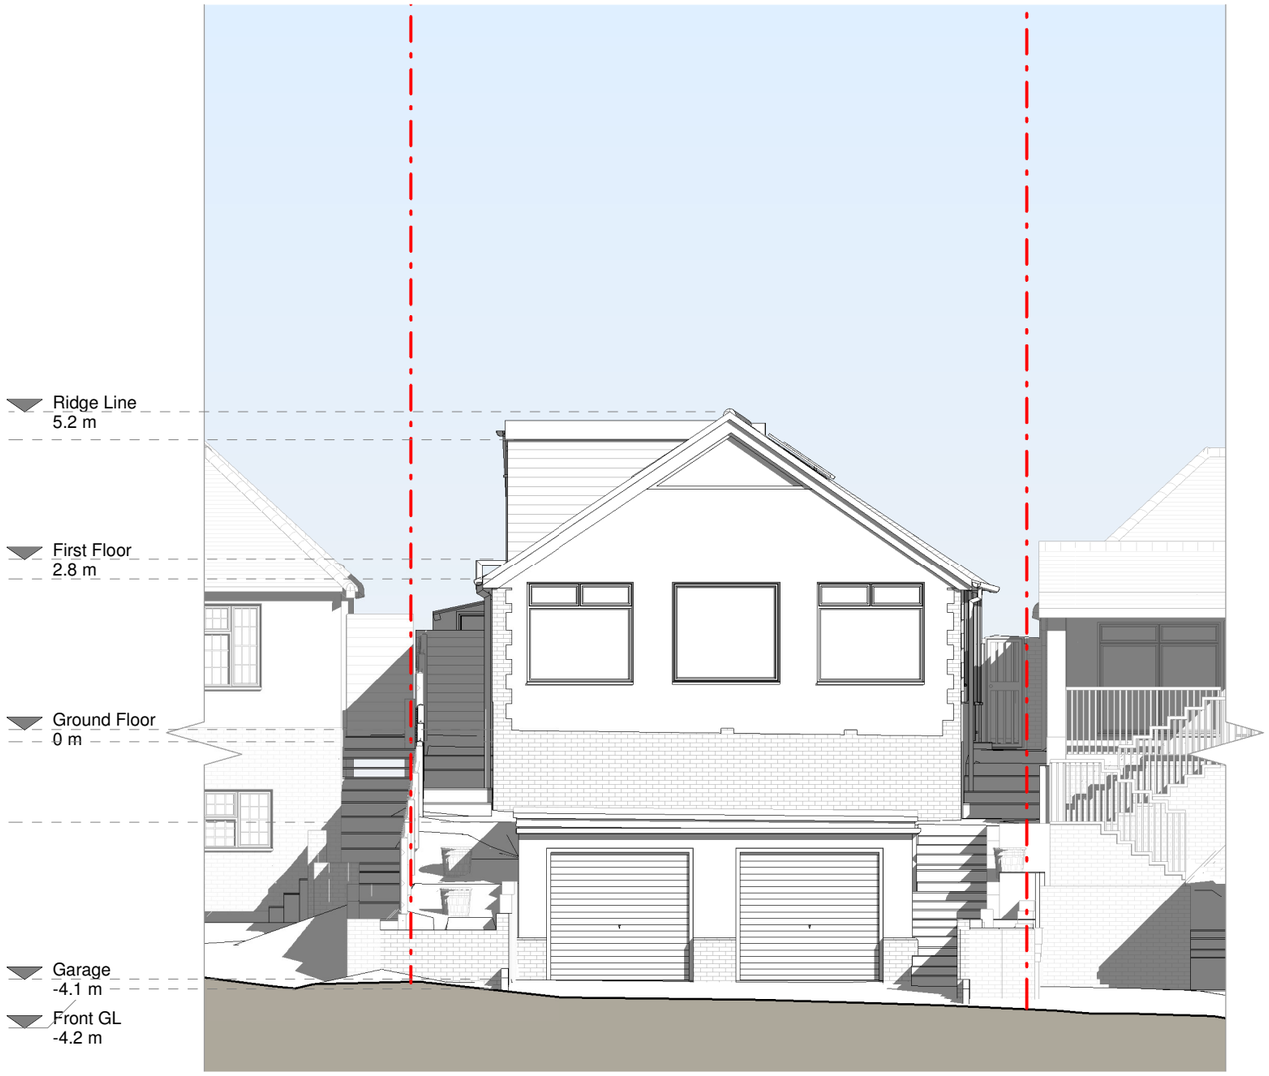


South Elevation

1 0 1 2 3 4 5

SCALE 1:100 m

RESI
Grow your home

CONTACT
www.resi.co.uk
hello@resi.co.uk

Copyright in the design and this drawing is the property of RESI. Reproduction in whole or in part is forbidden without written sanction of RESI. This drawing must be read in conjunction with all other relevant documentation and drawings.

RESI accepts no liability for any expense, loss or damage of whatsoever nature and however arising from any variation which has not been referred to them and their approval obtained.

Print out to actual scale. For planning purposes only. All dimensions to be cross checked on site prior to construction and ordering of products. Any discrepancies to be reported to RESI immediately.

NOTES

Existing Materials:

Brickwork / Walls - White painted rendered walls

Pitched roof - Clay tiles

Flat roof - Felt

Windows - uPVC glazed windows

Doors - uPVC glazed doors

RWP's / Gutter's / Fascia's - Black uPVC downpipes, gutterings, and white painted timber fascia

Revision

Rev	Notes	Date
A	Planning Issue	19/11/2021
B	Planning Issue	03/12/2021
C	Planning Issue	07/12/2021
D	Planning Issue	10/03/2022

KEY

Boundary line
Level line
Neighbouring context

JOB TITLE

Proposed loft main dormer, house facade alterations, floor plan redesign and all associated works at 14 Fairview Road

STATUS
Planning Drawings

DRAWING TITLE
Existing South Elevation

CLIENT
Michell Glass-Ryan

SCALE	DRAWN
1 : 100 at A3	HD
DATE	**CHECKED**
Dec 2021	RBS

DRAWING NO. B105267 - 1200 D