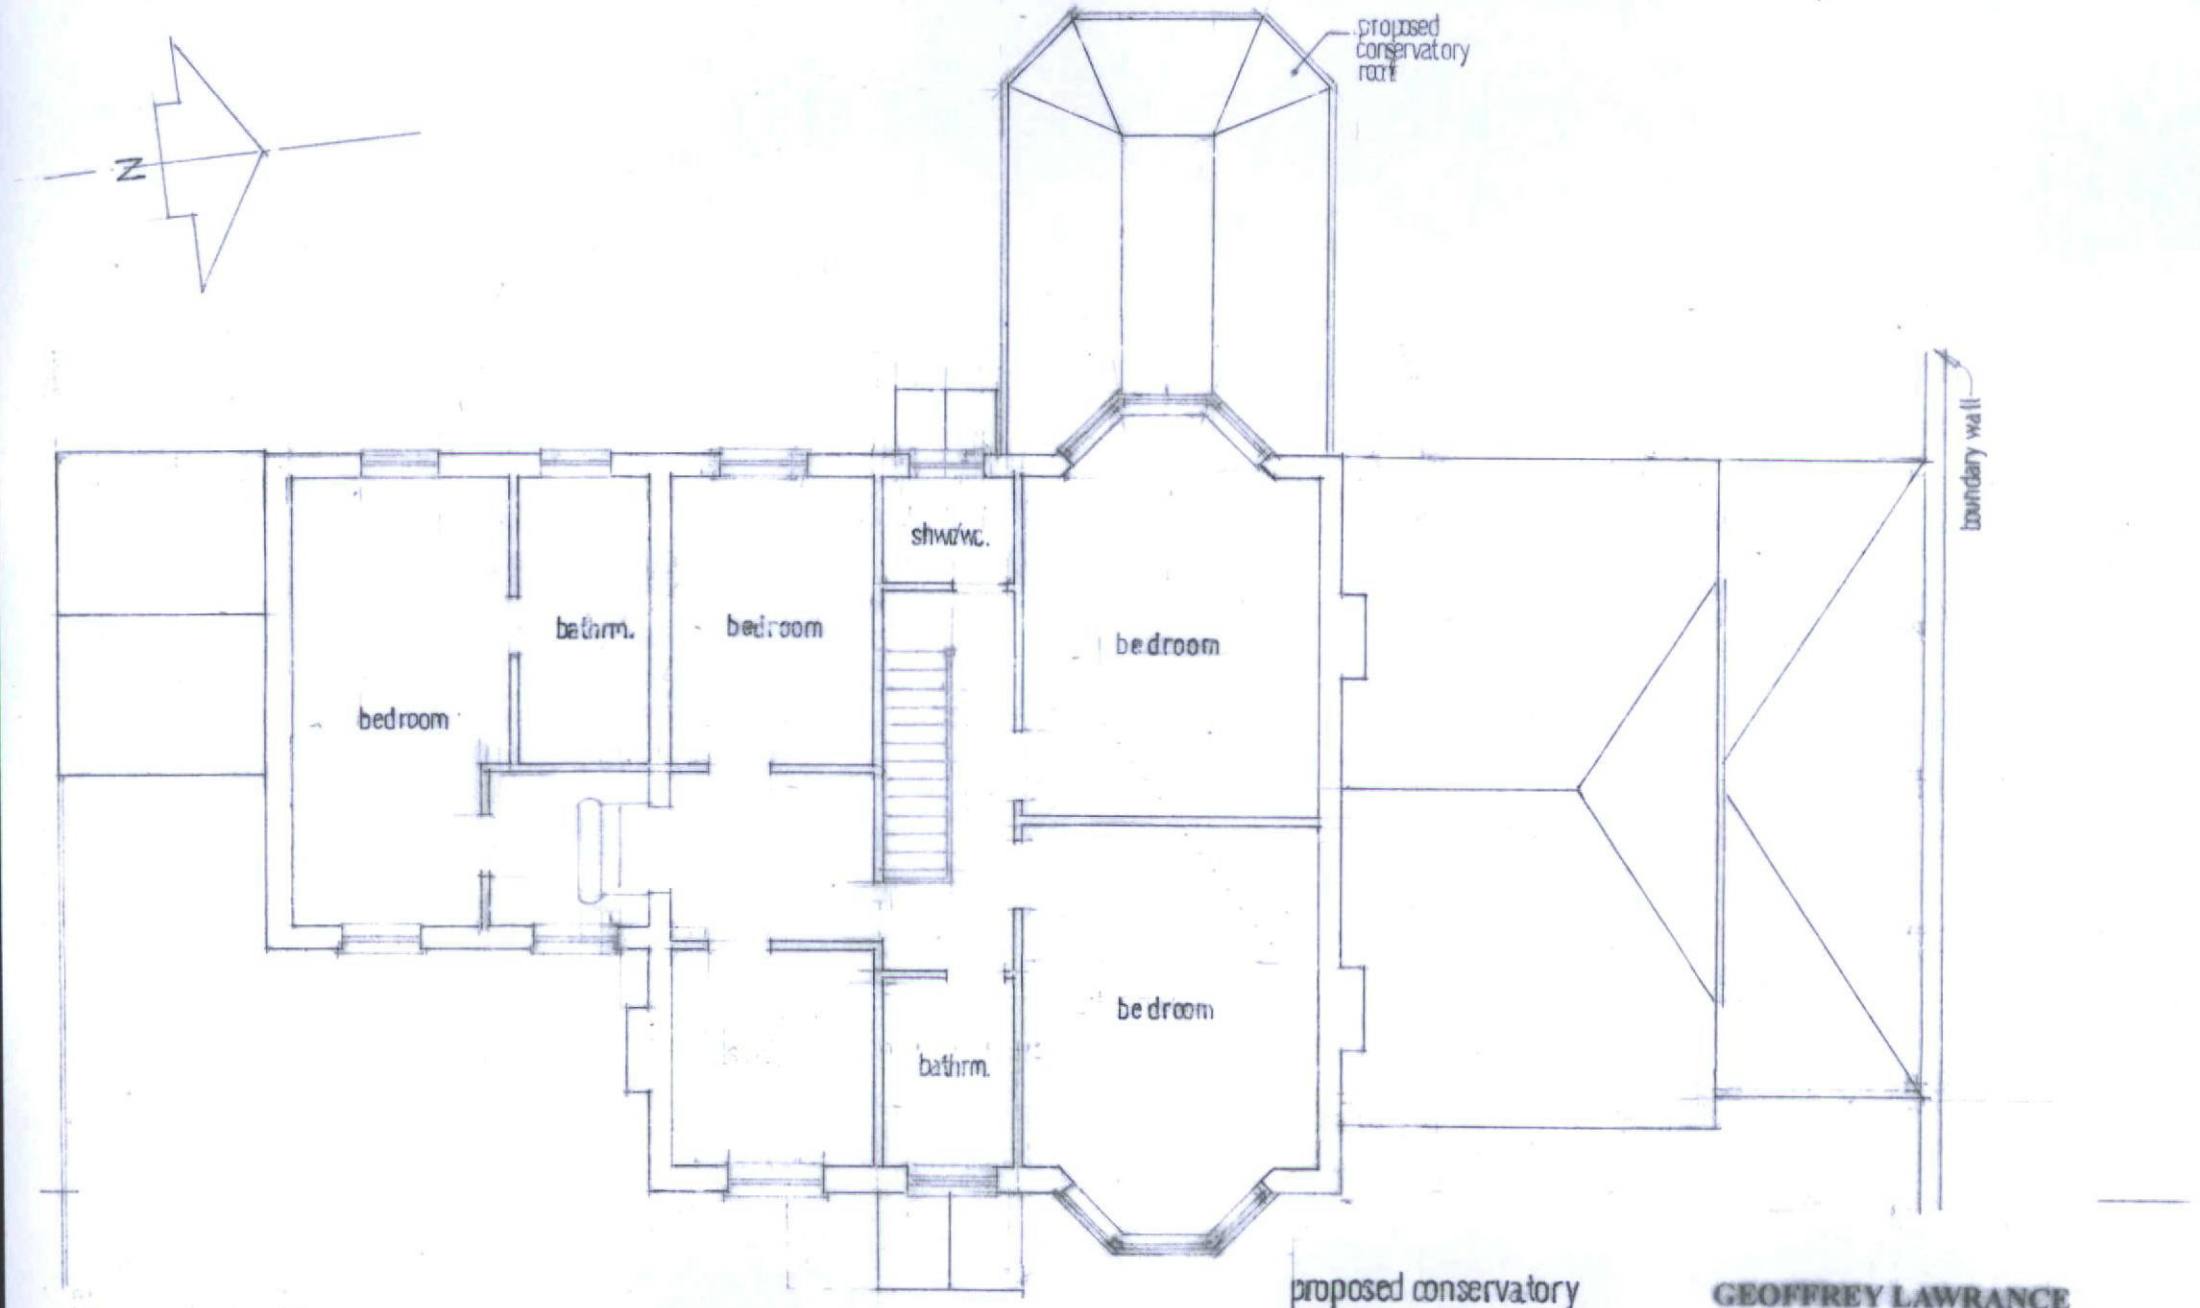


0 2.5 5 7.5 metres

Scale 1:100

proposed conservatory
49 southwick street
southwick

1st.fl / ROOF PLAN as PROPOSED

scale : 1:100
date : july 2021
drawn : g.l.

GEOFFREY LAWRANCE

CHARTERED ARCHITECT
DIP. ARCH. RIBA

32 PARKSIDE
SHOREHAM-BY-SEA
BN 43 6HA tel 01273 462793