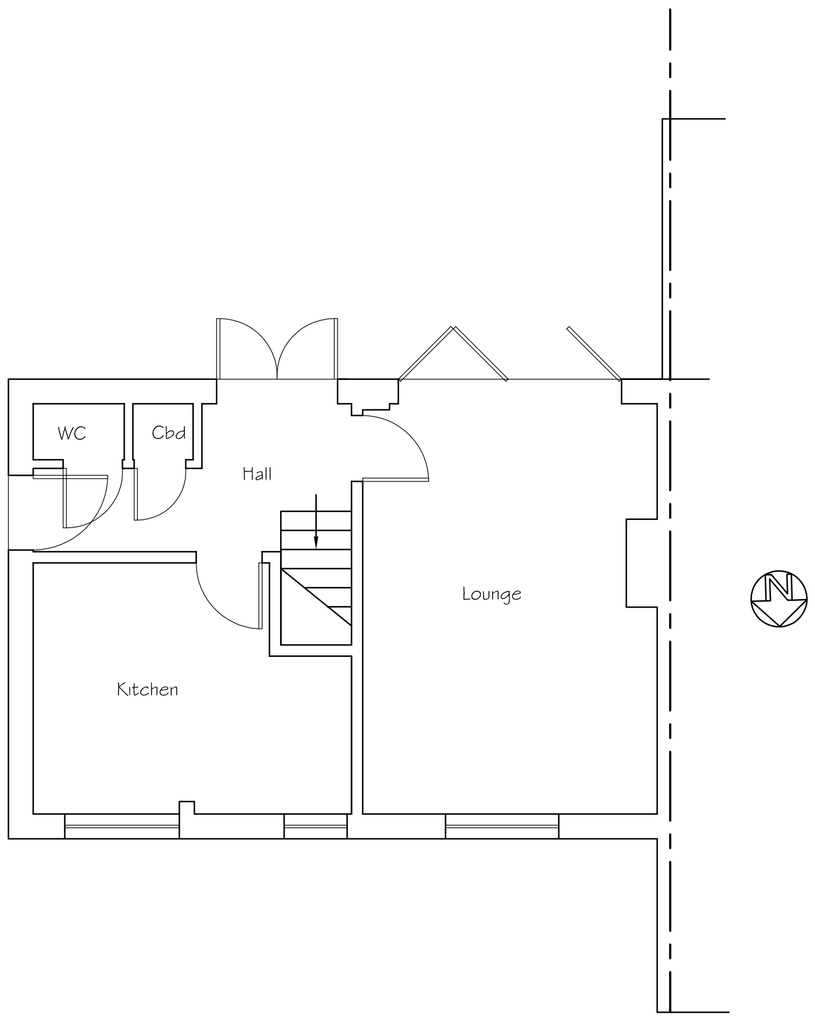

Existing Ground Floor Plan

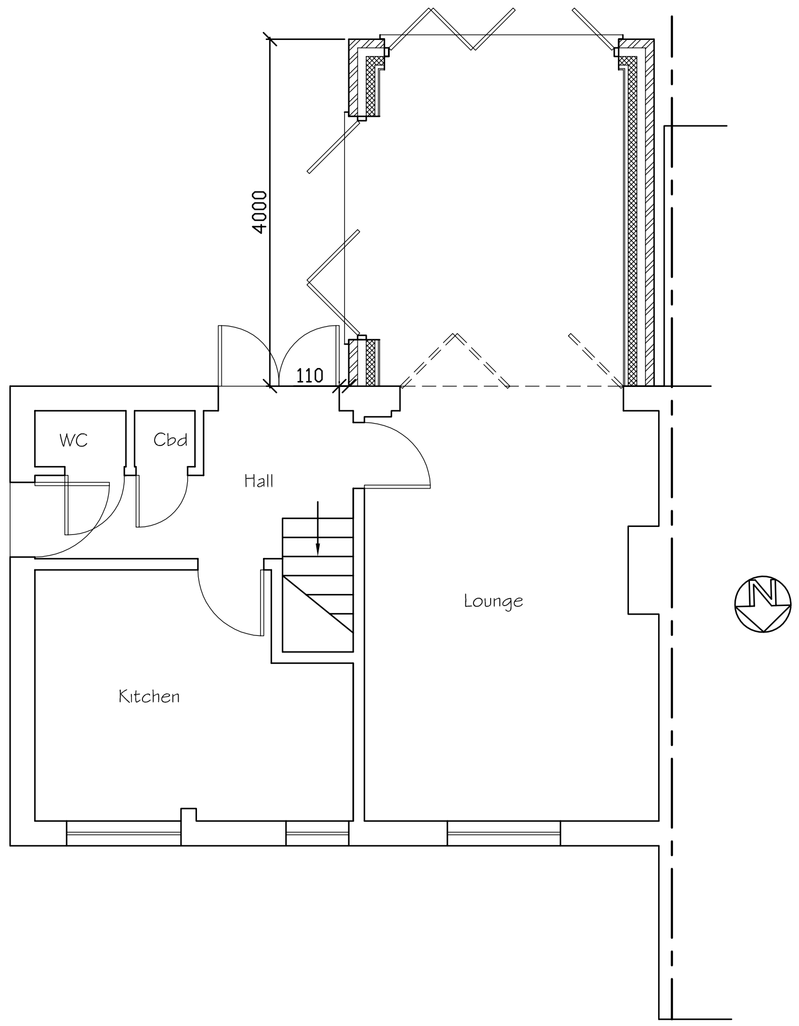

Proposed Ground Floor Plan

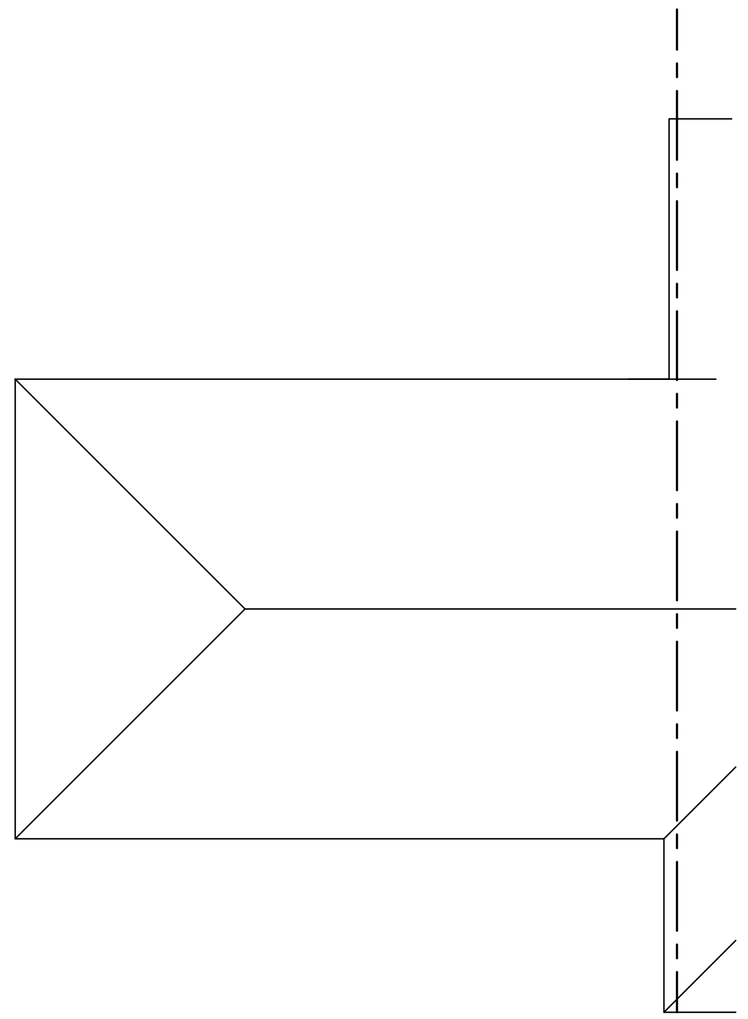

Existing Roof Plan

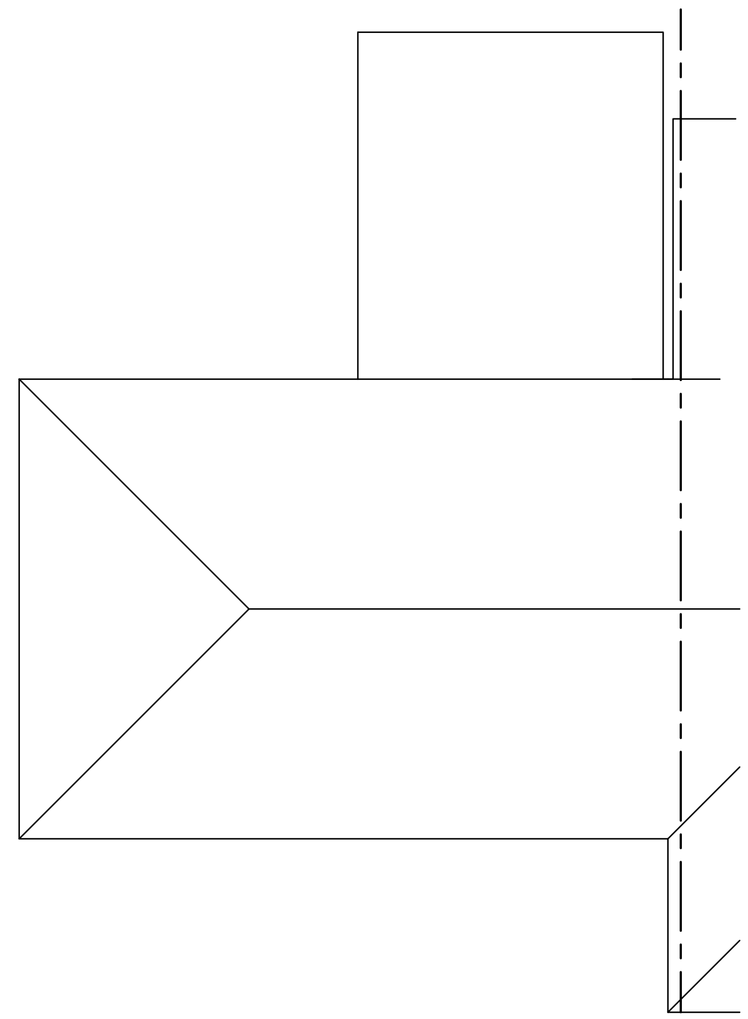

Proposed Roof Plan



SCALE 1:50

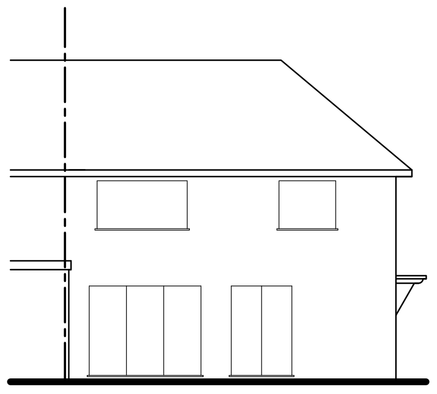

Existing Rear (South) Elevation

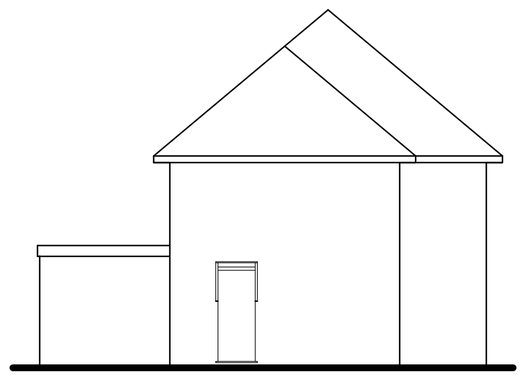

Existing Side (East) Elevation

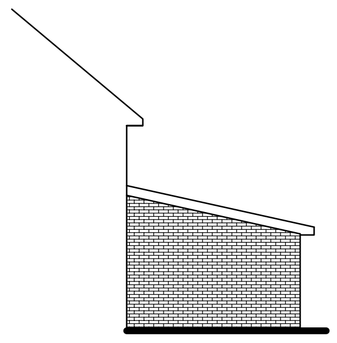

Proposed Side (West) Elevation

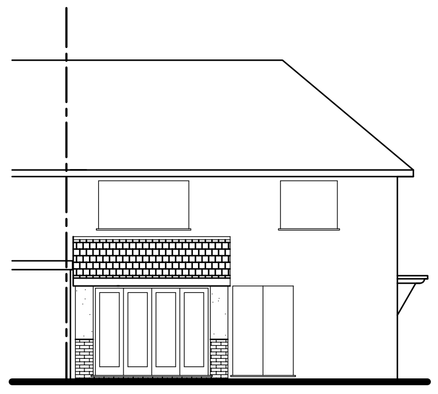

Proposed Rear (South) Elevation

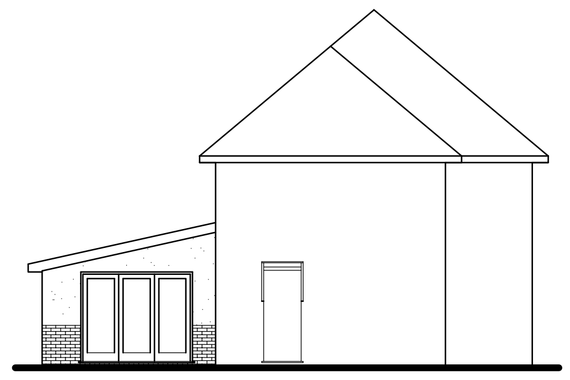

Proposed Side (East) Elevation



SCALE 1:100

Tony Rogers
Building Consultants
Address: 40 Dawn Crescent, Upper Beeding
West Sussex, BN44 3WH
Telephone: 01903 815225 Fax: 01903 815225

Rev.	Date:	Revision Description:

Client: Miss T Robinson

Address: 28 King George Road
Shoreham
West Sussex
BN43 6YL

Project: Proposed single storey rear extension

Scale: 1:50 1:100
Paper Size A1

Date: Jan 2024

Drawing No: 24/1565/01

Drawn By: AWR

Revision: