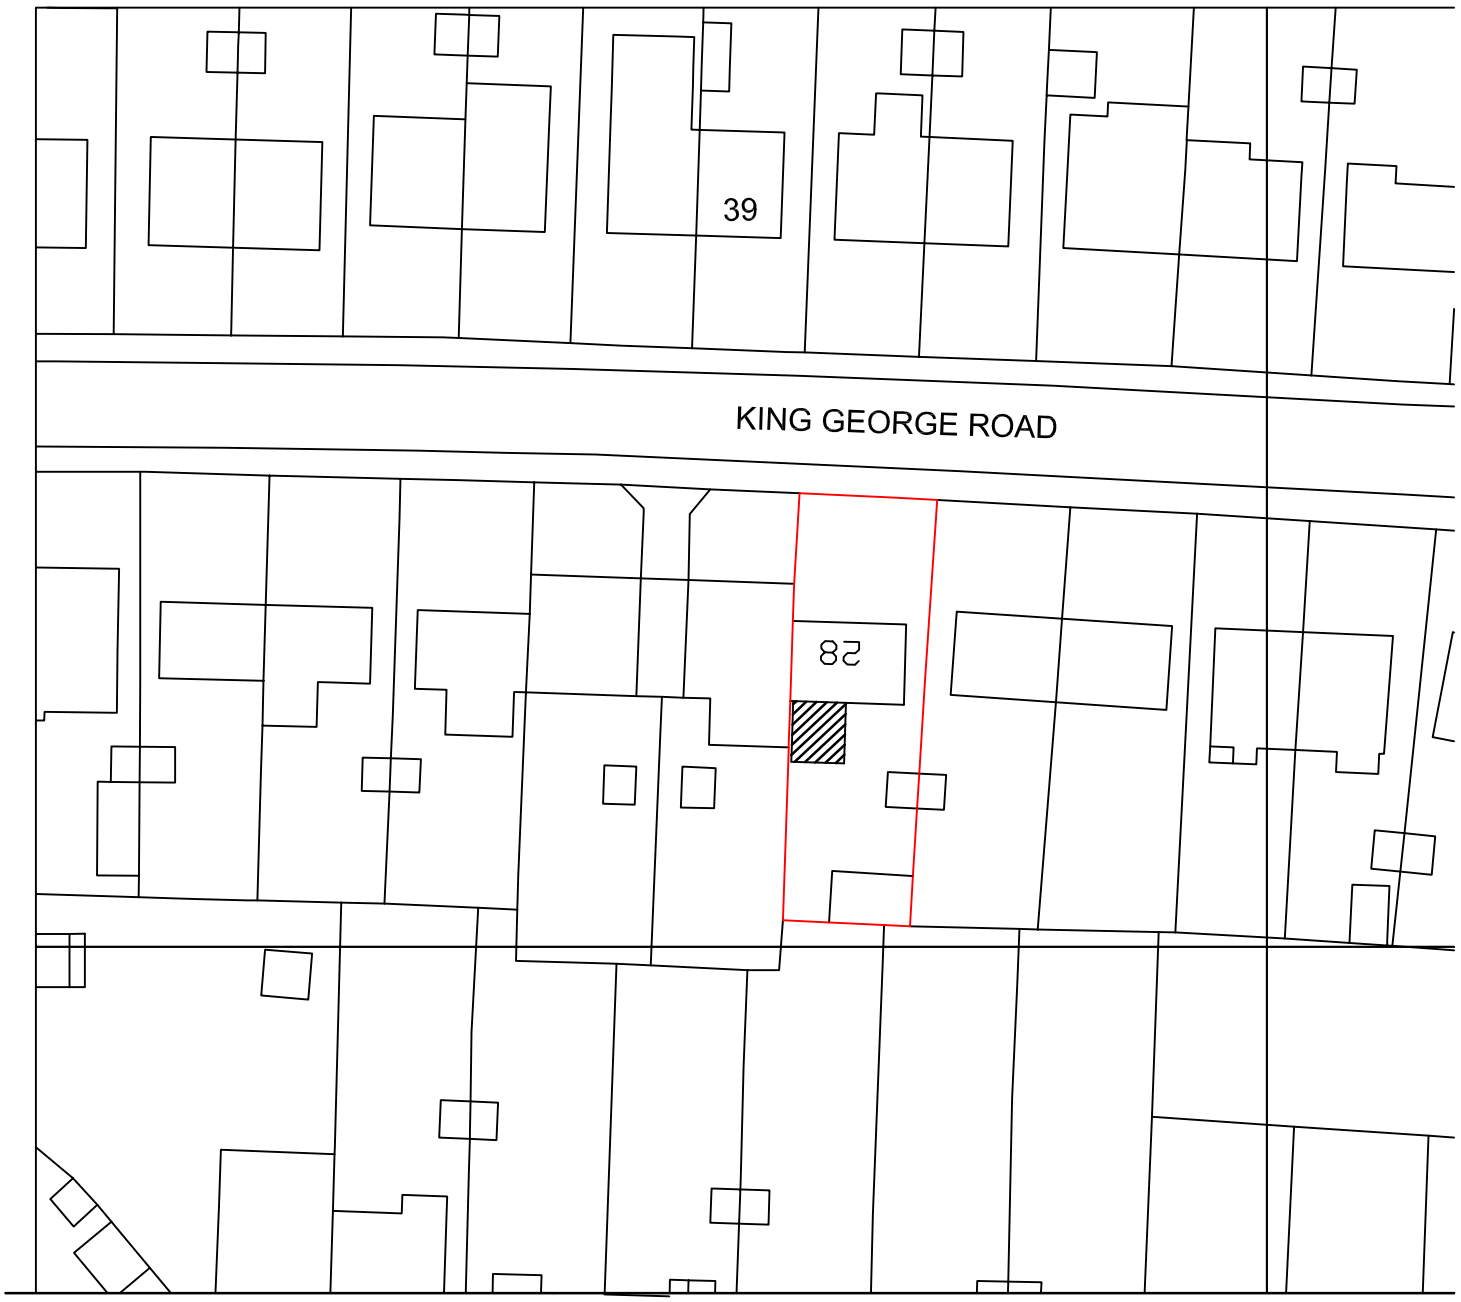


Metres
28 King George Road
Shoreham
Block Plan 1:500
A4 Paper