
A PROPOSED ROOF TERRACE UPON THE ROOFS OF CATALINA VILLA AND NOVA VILLA,
63 OLD FORT ROAD, SHOREHAM BEACH, BN43 5RL

September 2020
Drawing no:JB 430/ planning 07A

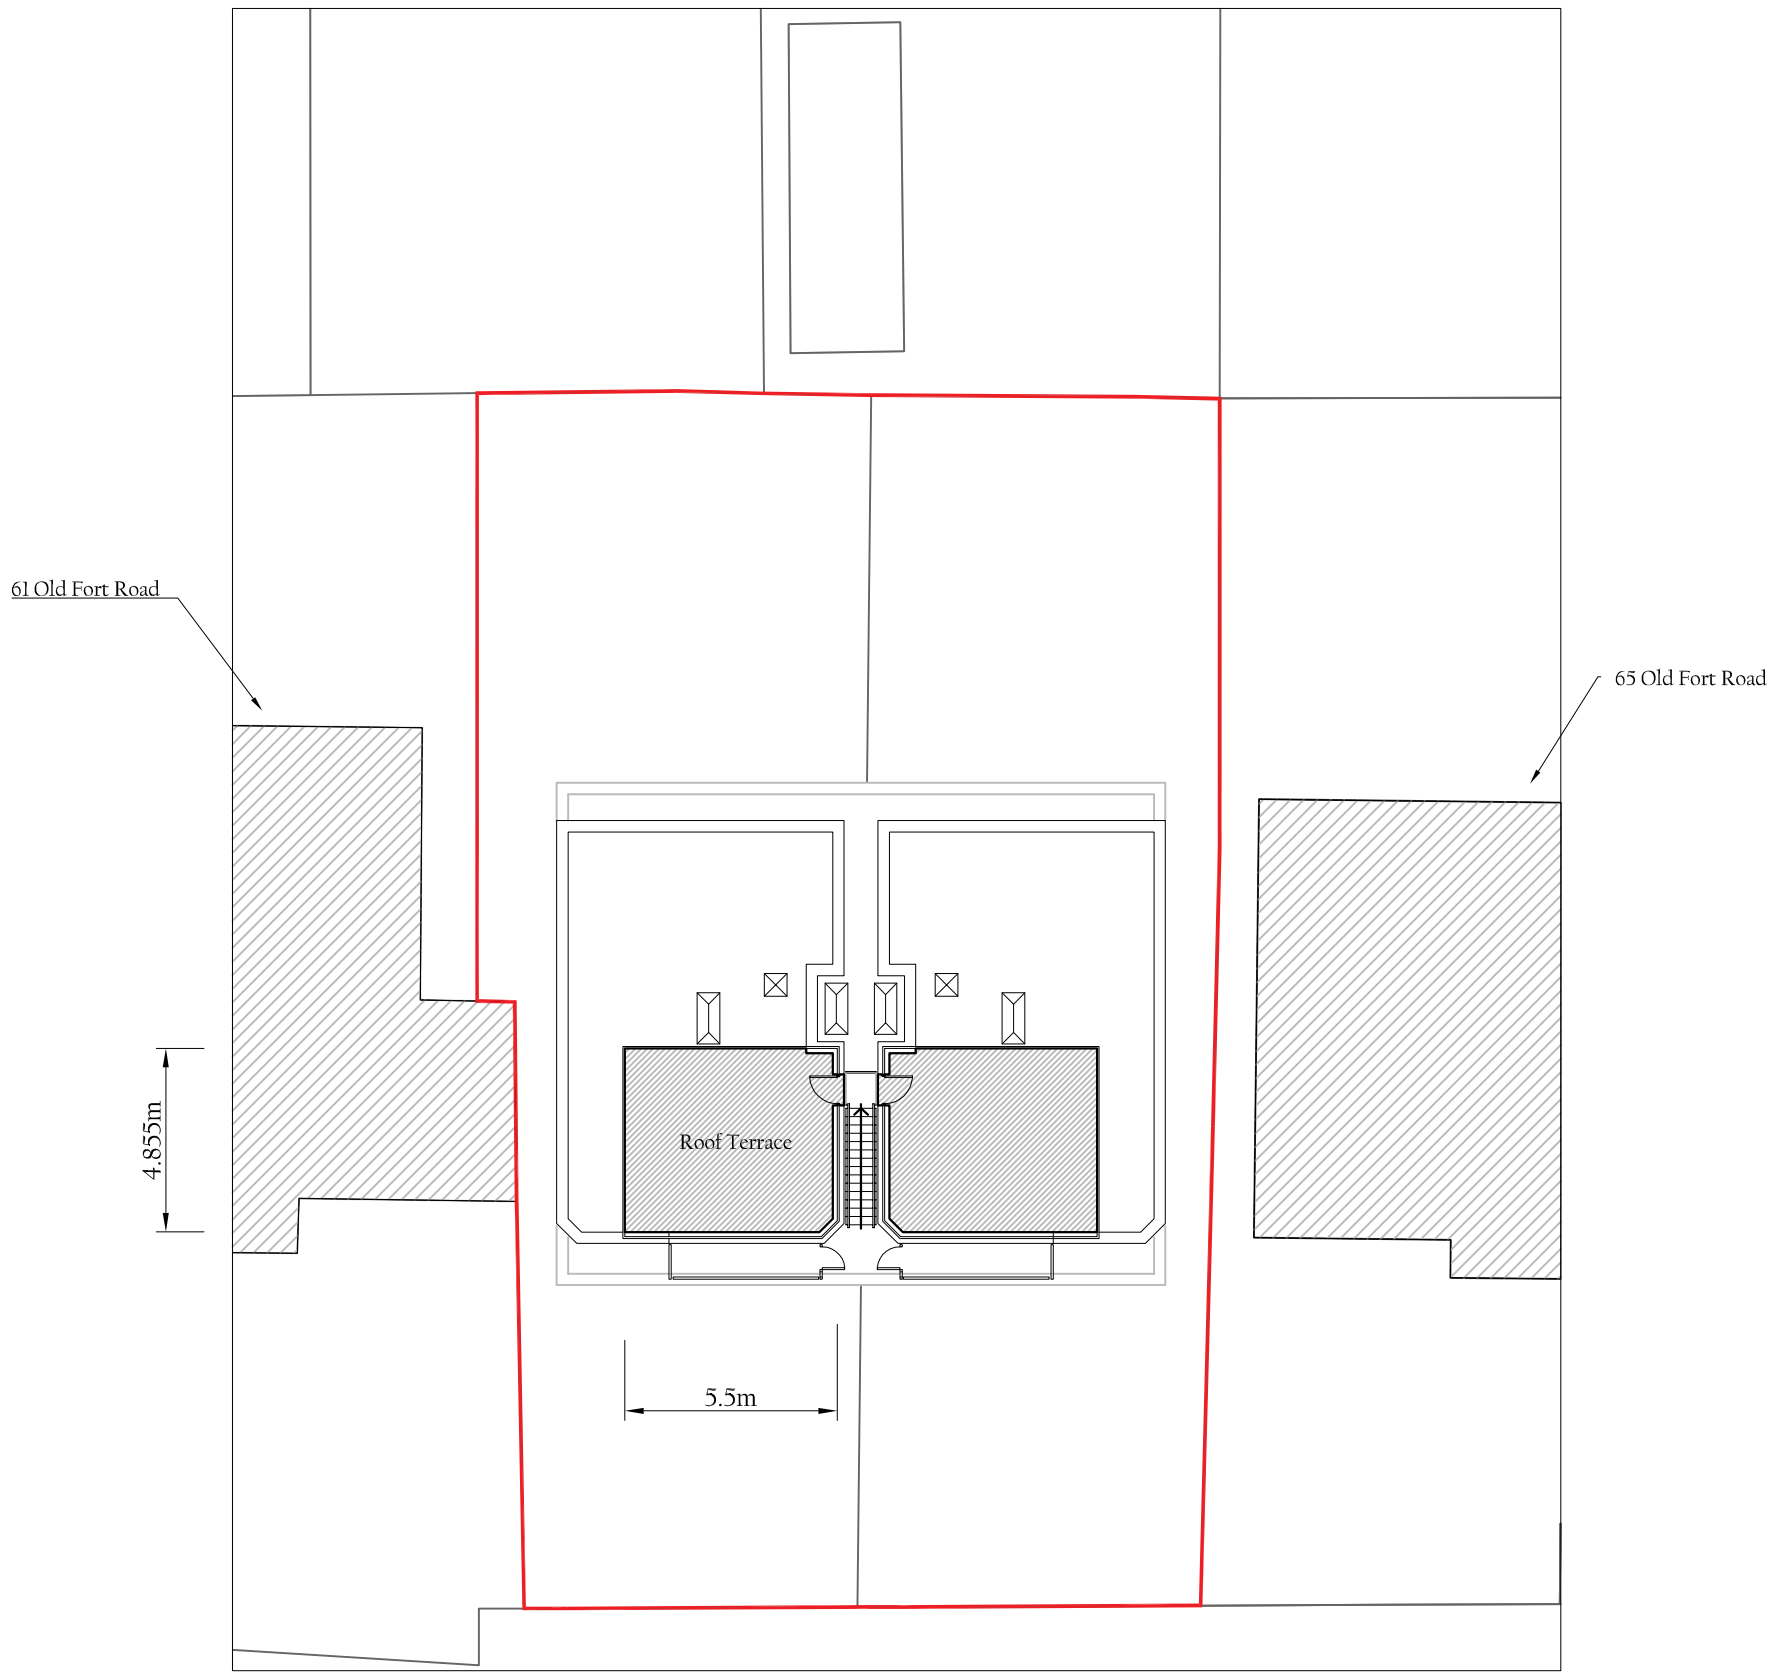

PROPOSED SITE PLAN 1:200

0 2 4 6 8 10

SCALE BAR 1:200

Red line indicated Application Site Boundary

N
W E
S

JAMES BRECKELL : ARCHITECT : ARB : RIBA

Adur Business Centre, Little high Street, Shoreham by Sea, BN43 5EG, Tel 01273 467 621, Email: james@breckell.co.uk